PROJECT REFERENCE NO.	SHEET NO.
R-513C	EC-45/CONST.46
R/W SHEET NO.	
ROADWAY DESIGN ENGINEER	HYDRAULICS ENGINEER
CONST.REV.	
R/W REV.	

METRIC

5 0 10

CLEARING AND GRUBBING EROSION CONTROL FOR CONSTRUCTION SHEET 46

NOTE: PLACE TEMPORARY ROCK SEDIMENT DAMS TYPE- B AND TEMPORARY ROCK SILT CHECKS TYPE-A AT DRAINAGE OUTLETS.

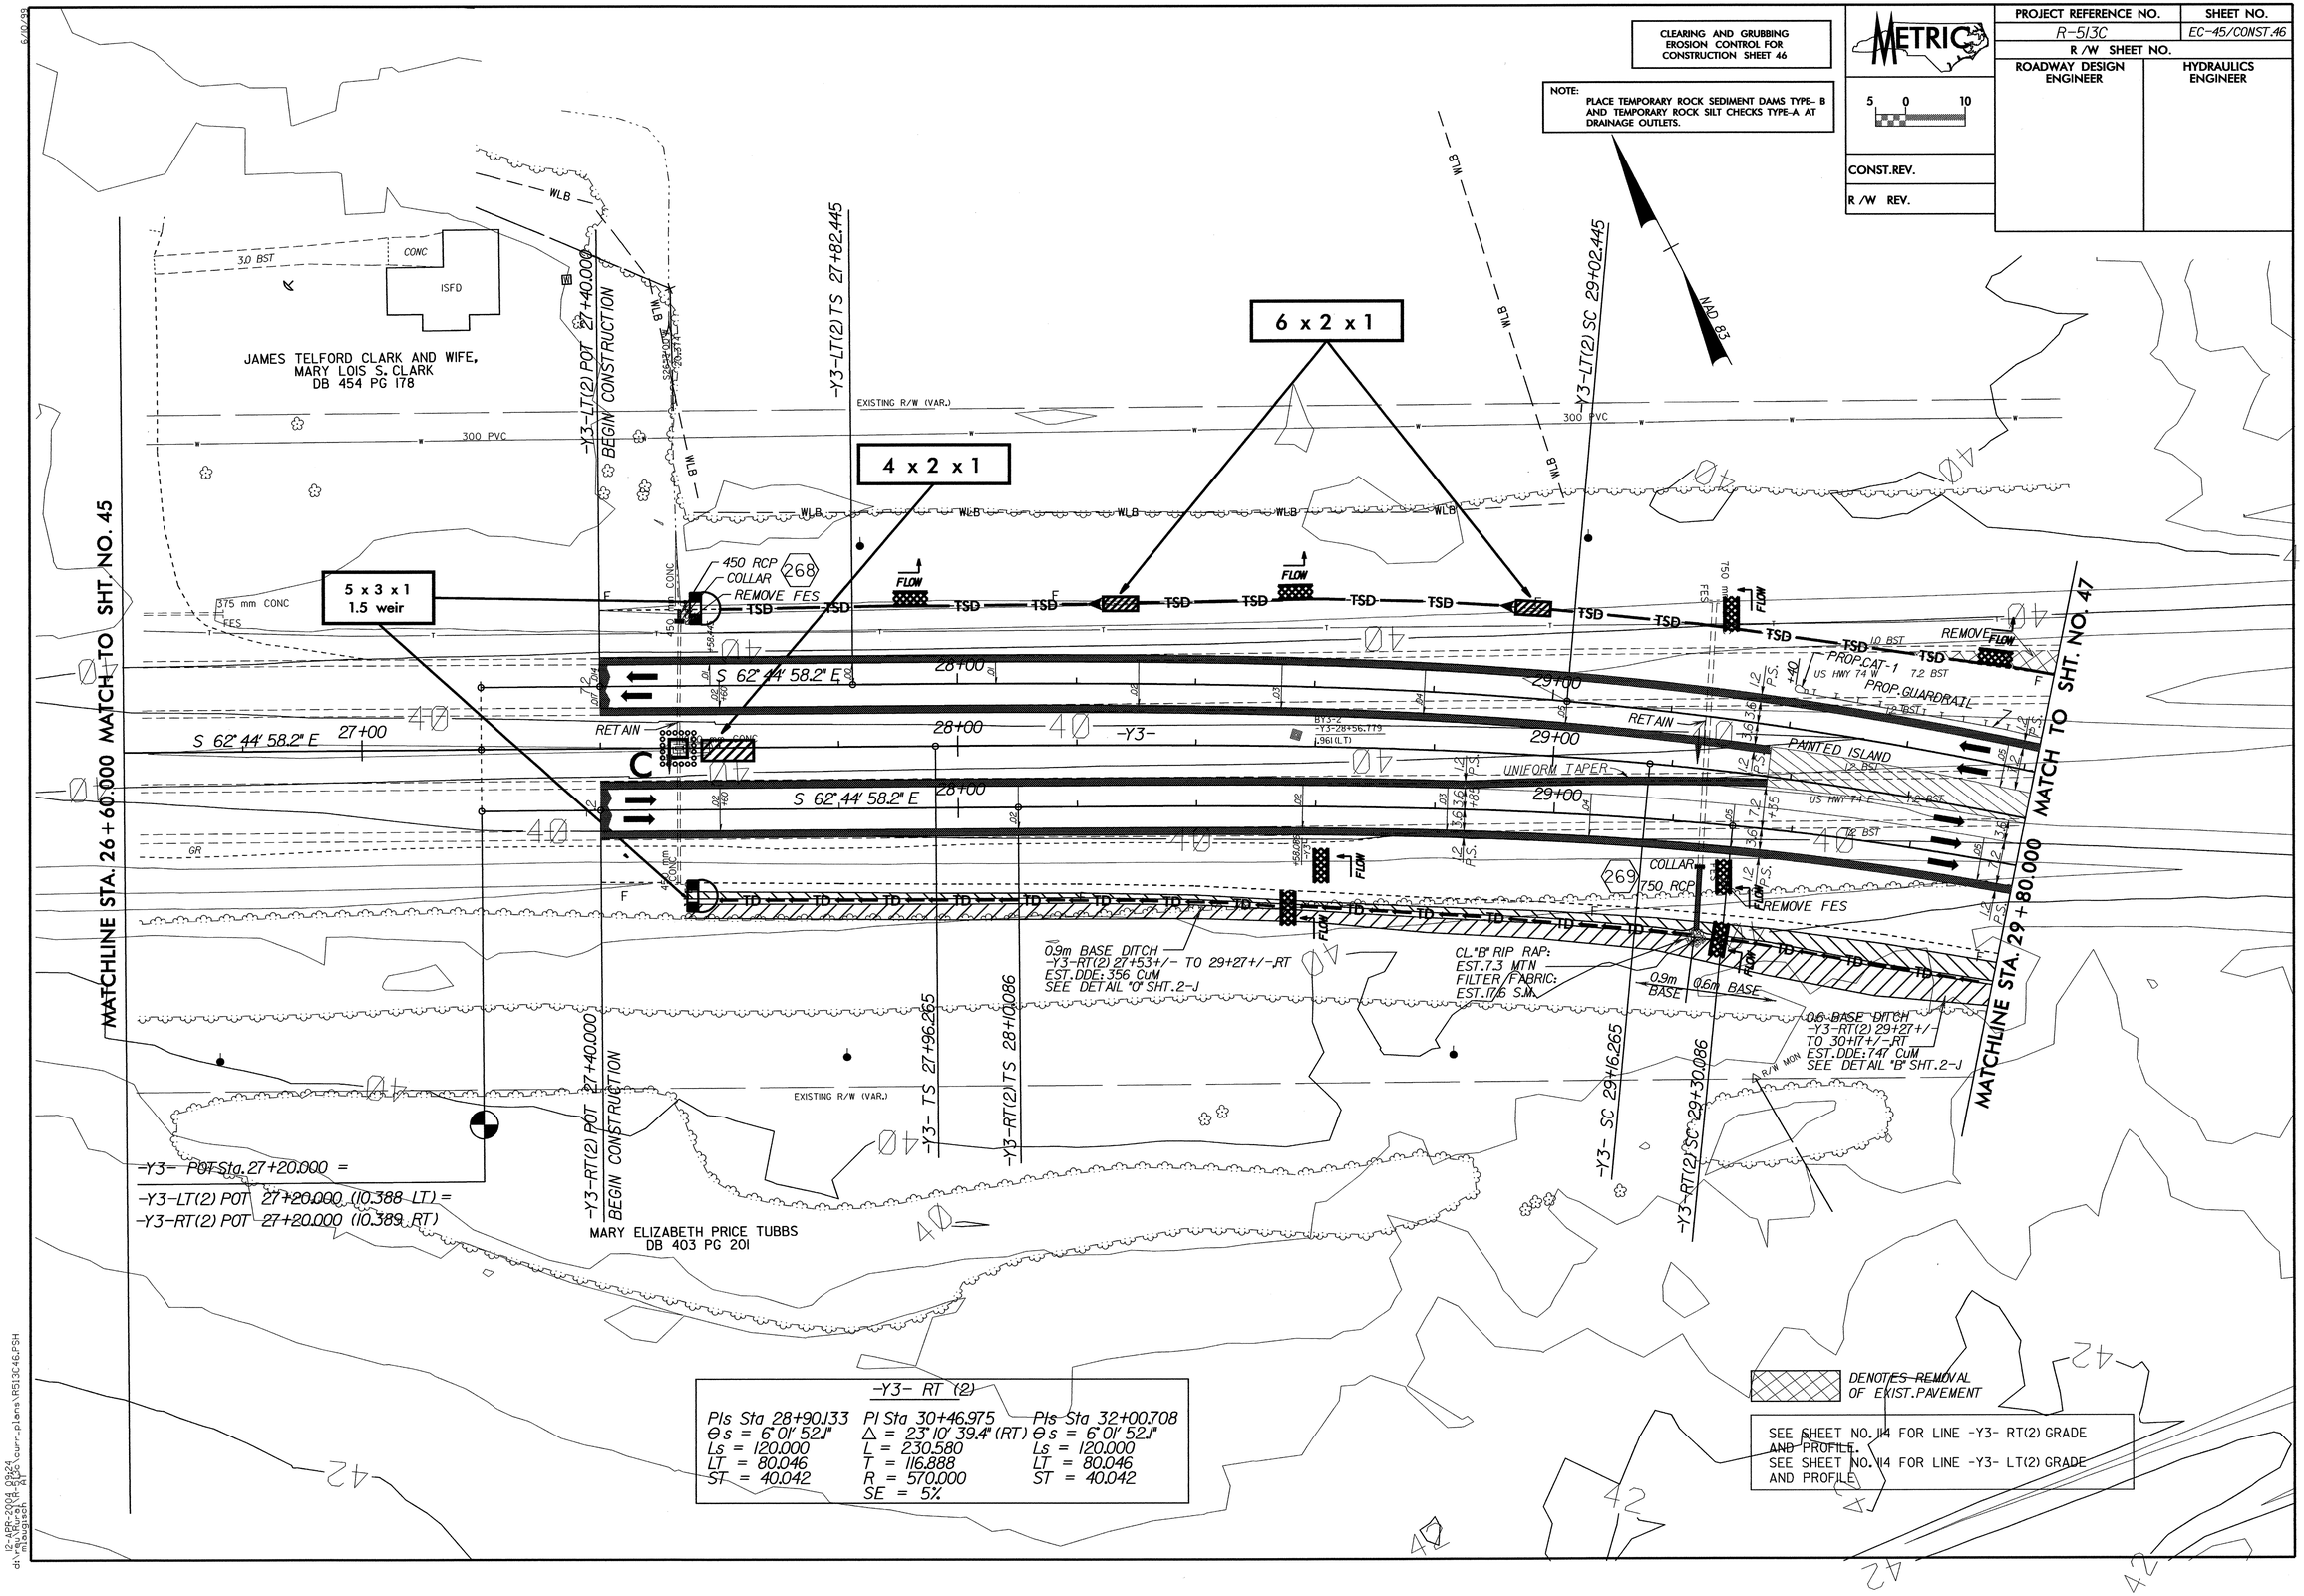

-Y3- RT (2)

PIs Sta 28+90.133	PI Sta 30+46.975	PIs Sta 32+00.708
Θs = 6° 01' 52.1"	Δ = 23° 10' 39.4" (RT)	Θs = 6° 01' 52.1"
Ls = 120.000	L = 230.580	Ls = 120.000
LT = 80.046	T = 116.888	LT = 80.046
ST = 40.042	R = 570.000	ST = 40.042
	SE = 5%	

DENOTES REMOVAL OF EXIST. PAVEMENT

SEE SHEET NO. 114 FOR LINE -Y3- RT(2) GRADE AND PROFILE.
SEE SHEET NO. 114 FOR LINE -Y3- LT(2) GRADE AND PROFILE.

12-APR-2004 09:24
d:\rev\Rural\R-513c\curr_plans\R513C46.PSH
mlaugisch AT