PROJECT REFERENCE NO.	SHEET NO.
R-513C	EC-28/CONST.29
R/W SHEET NO.	
ROADWAY DESIGN ENGINEER	HYDRAULICS ENGINEER
CONST.REV.	
R/W REV.	

METRIC

5 0 10

CLEARING AND GRUBBING EROSION CONTROL FOR CONSTRUCTION SHEET 29

NOTE:
PLACE TEMPORARY ROCK SEDIMENT DAMS TYPE- B AND TEMPORARY ROCK SILT CHECKS TYPE-A AT DRAINAGE OUTLETS.

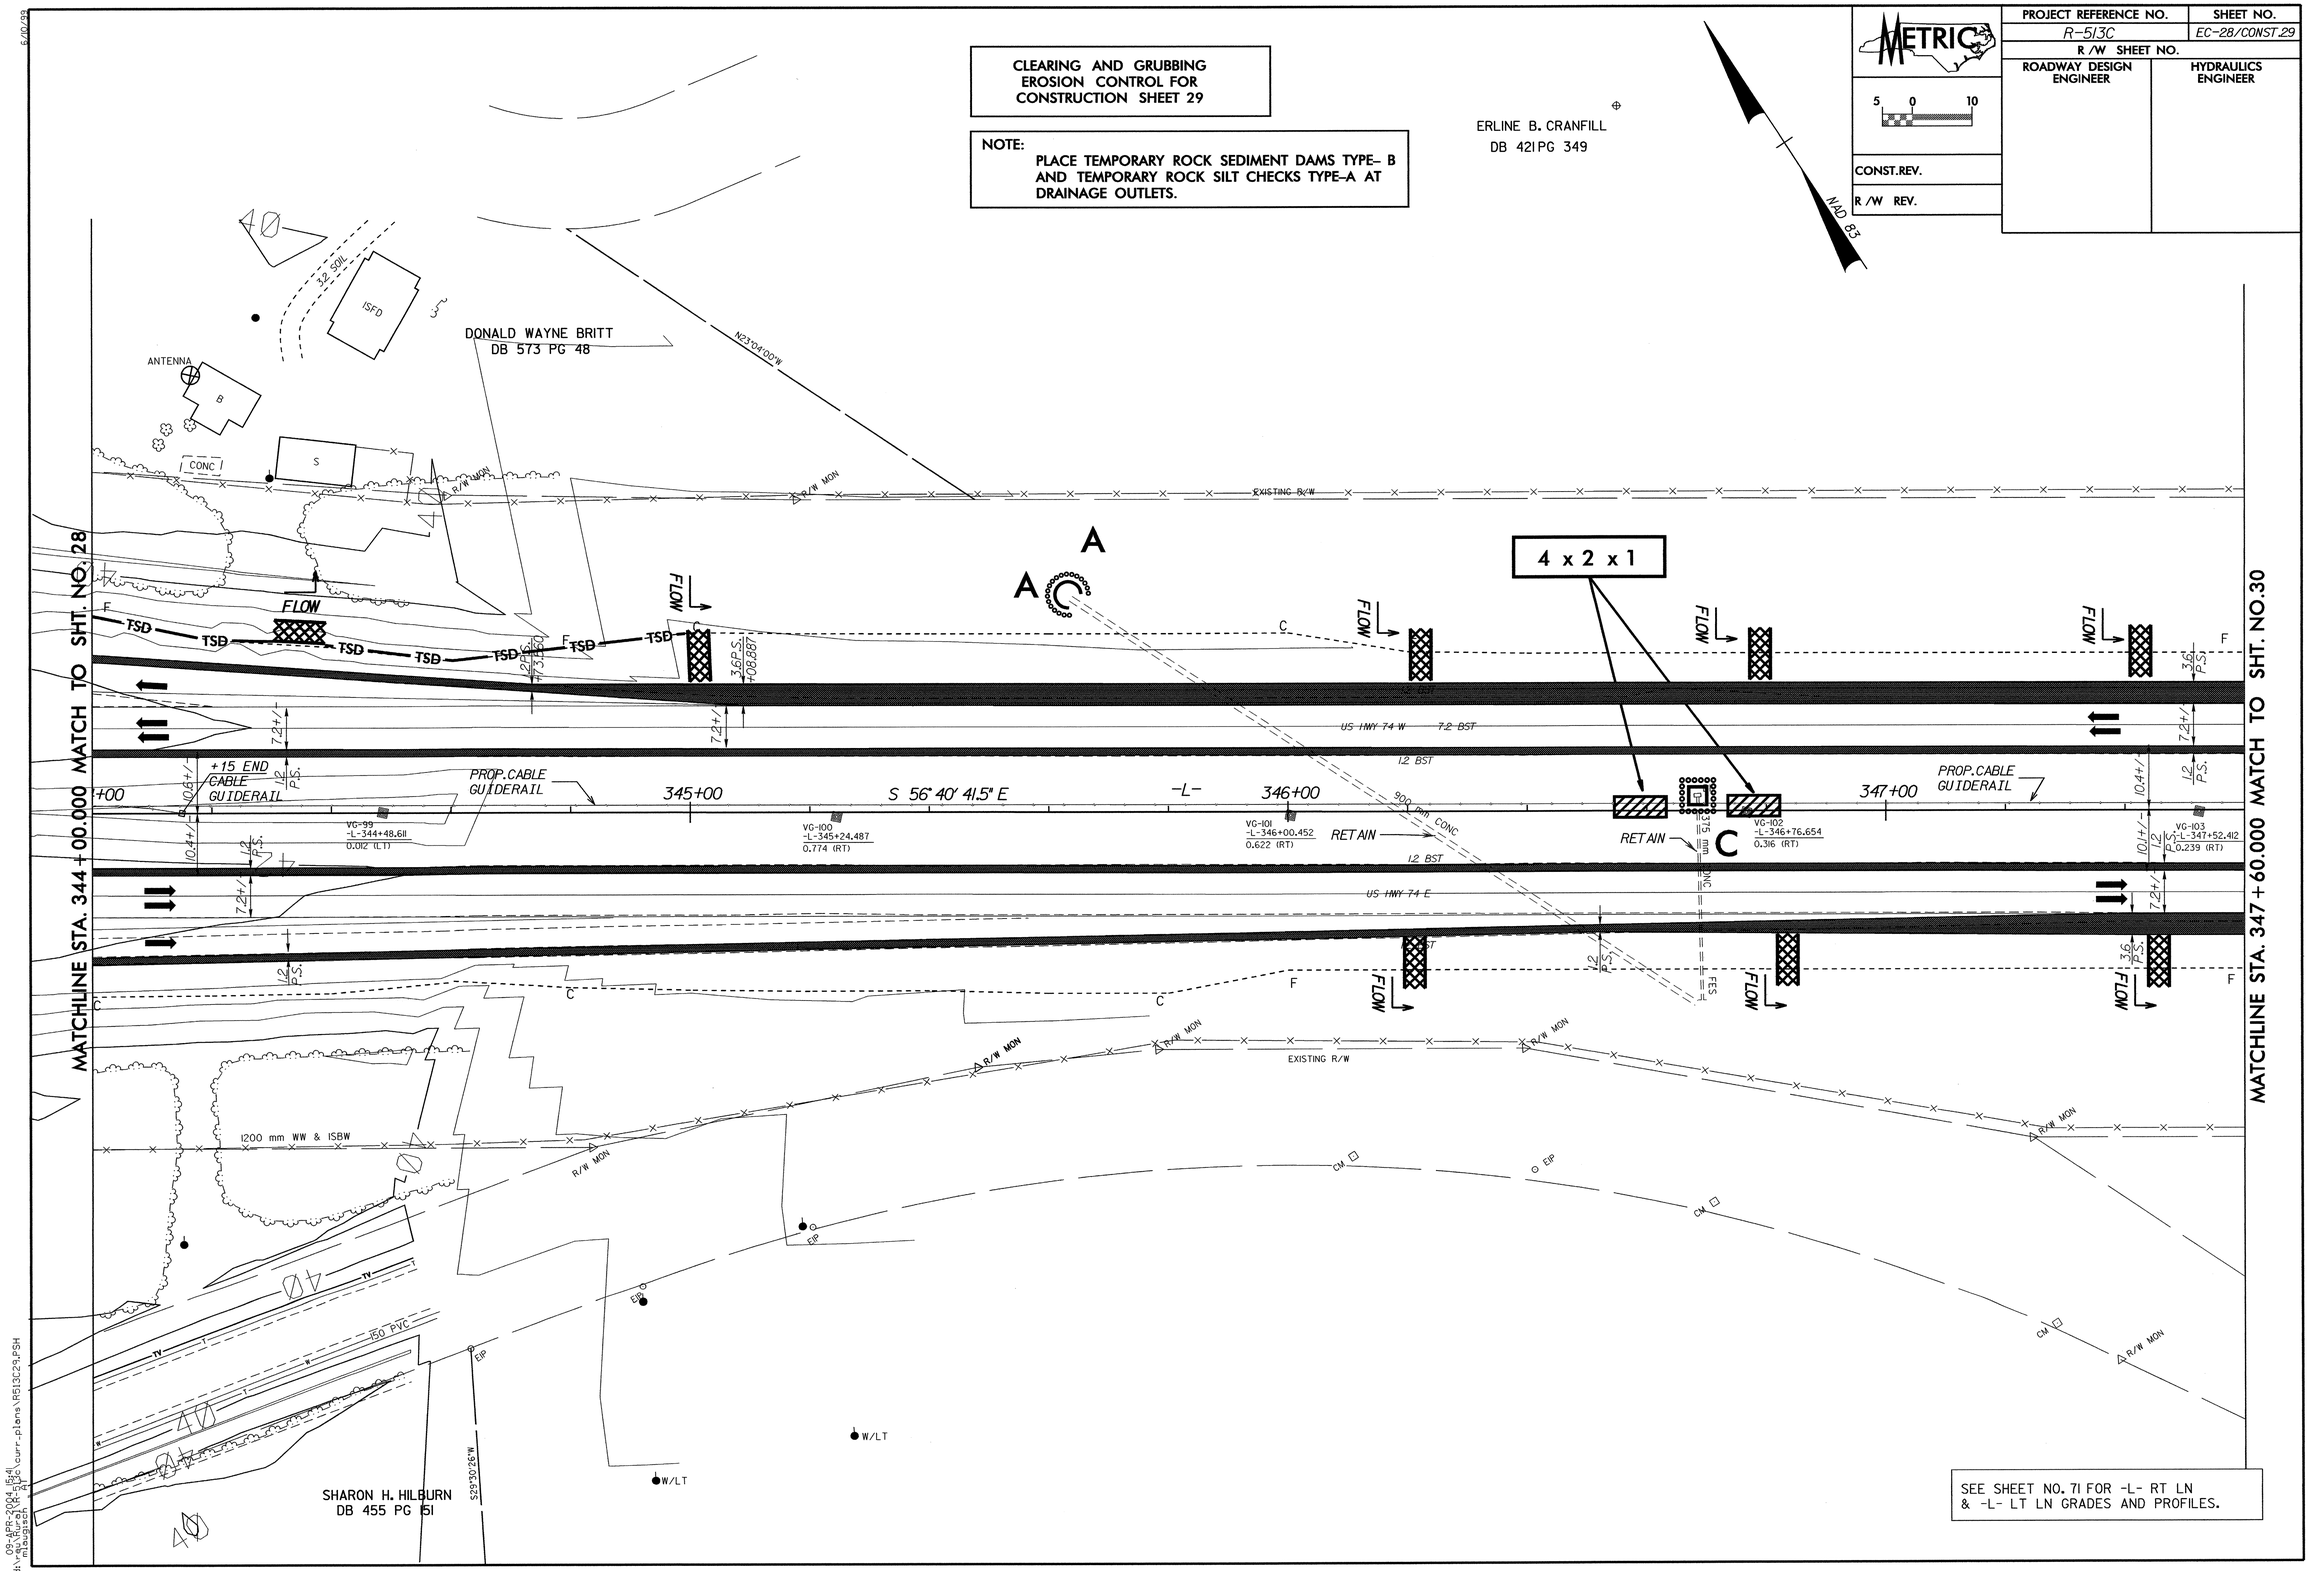

SEE SHEET NO. 71 FOR -L- RT LN & -L- LT LN GRADES AND PROFILES.

09-APR-2004 15:41
d:\rdu\Rural\R-513C\curr_plans\R513C29.PSH
mlaugisch