PROJECT REFERENCE NO.	SHEET NO.
R-513C	136

METRIC

5 0 10

CONST.REV.

R/W REV.

ROADWAY DESIGN ENGINEER

NORTH CAROLINA PROFESSIONAL SEAL 12300 ENGINEER CHARLES LEE FLOWE

7/16/04

HYDRAULICS ENGINEER

NORTH CAROLINA PROFESSIONAL SEAL 20754 ENGINEER WILLIAM T. STEPHENS, JR.

7/23/04

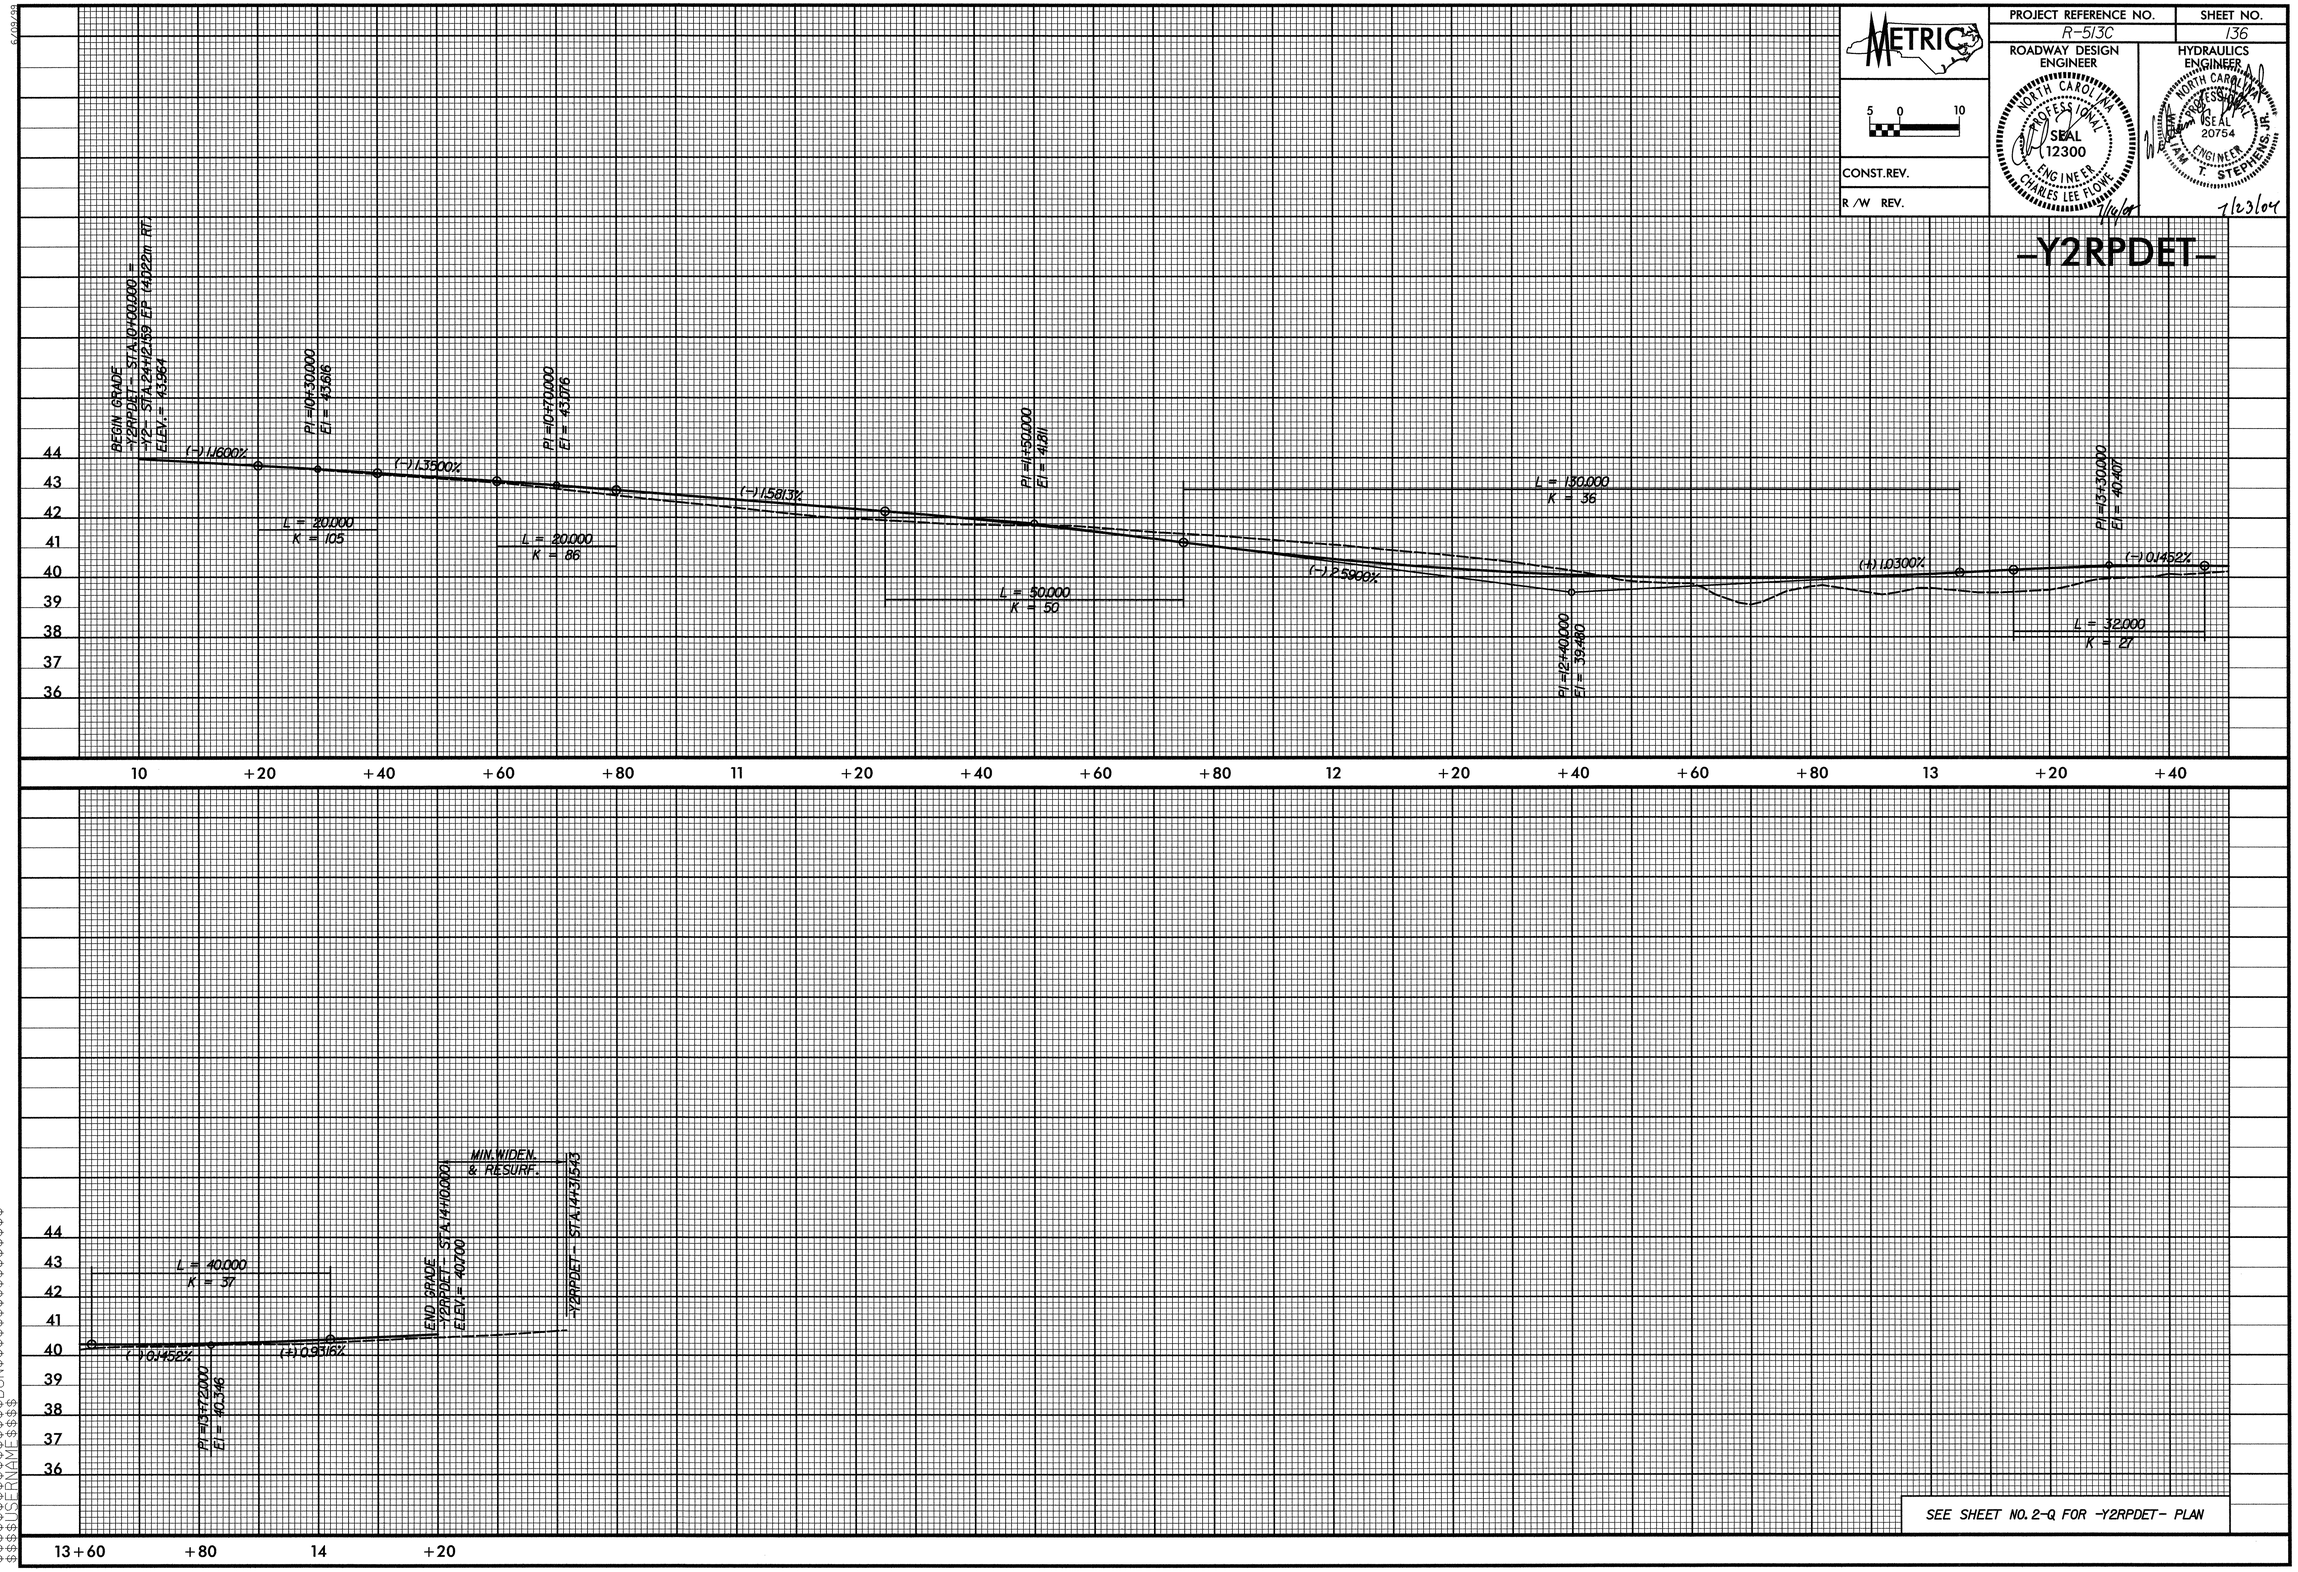

SEE SHEET NO. 2-Q FOR -Y2RPDET- PLAN

$$$$$SYSTIME$$$$$
$$$$$DGN$$$$$
$$$$$USERNAME$$$$$

\R513C\WORK\R513C_det.PFL 07/14/04 09:00:34 AM