| PROJECT REFERENCE NO. | SHEET NO. |
|---|---|
| R-5136 | 125 |

ROADWAY DESIGN ENGINEER

HYDRAULICS ENGINEER

METRIC 5 0 10

CONST.REV.

R /W REV.

NORTH CAROLINA PROFESSIONAL SEAL 12300 ENGINEER CHARLES LEE FLOWE 7/16/04

NORTH CAROLINA PROFESSIONAL SEAL 20754 ENGINEER WILLIAM T. STEPHENS, JR. 7/16/04

TGS ENGINEERS
975 WALNUT STREET, SUITE 141
CARY, NC 27511
PH (919) 319-8850

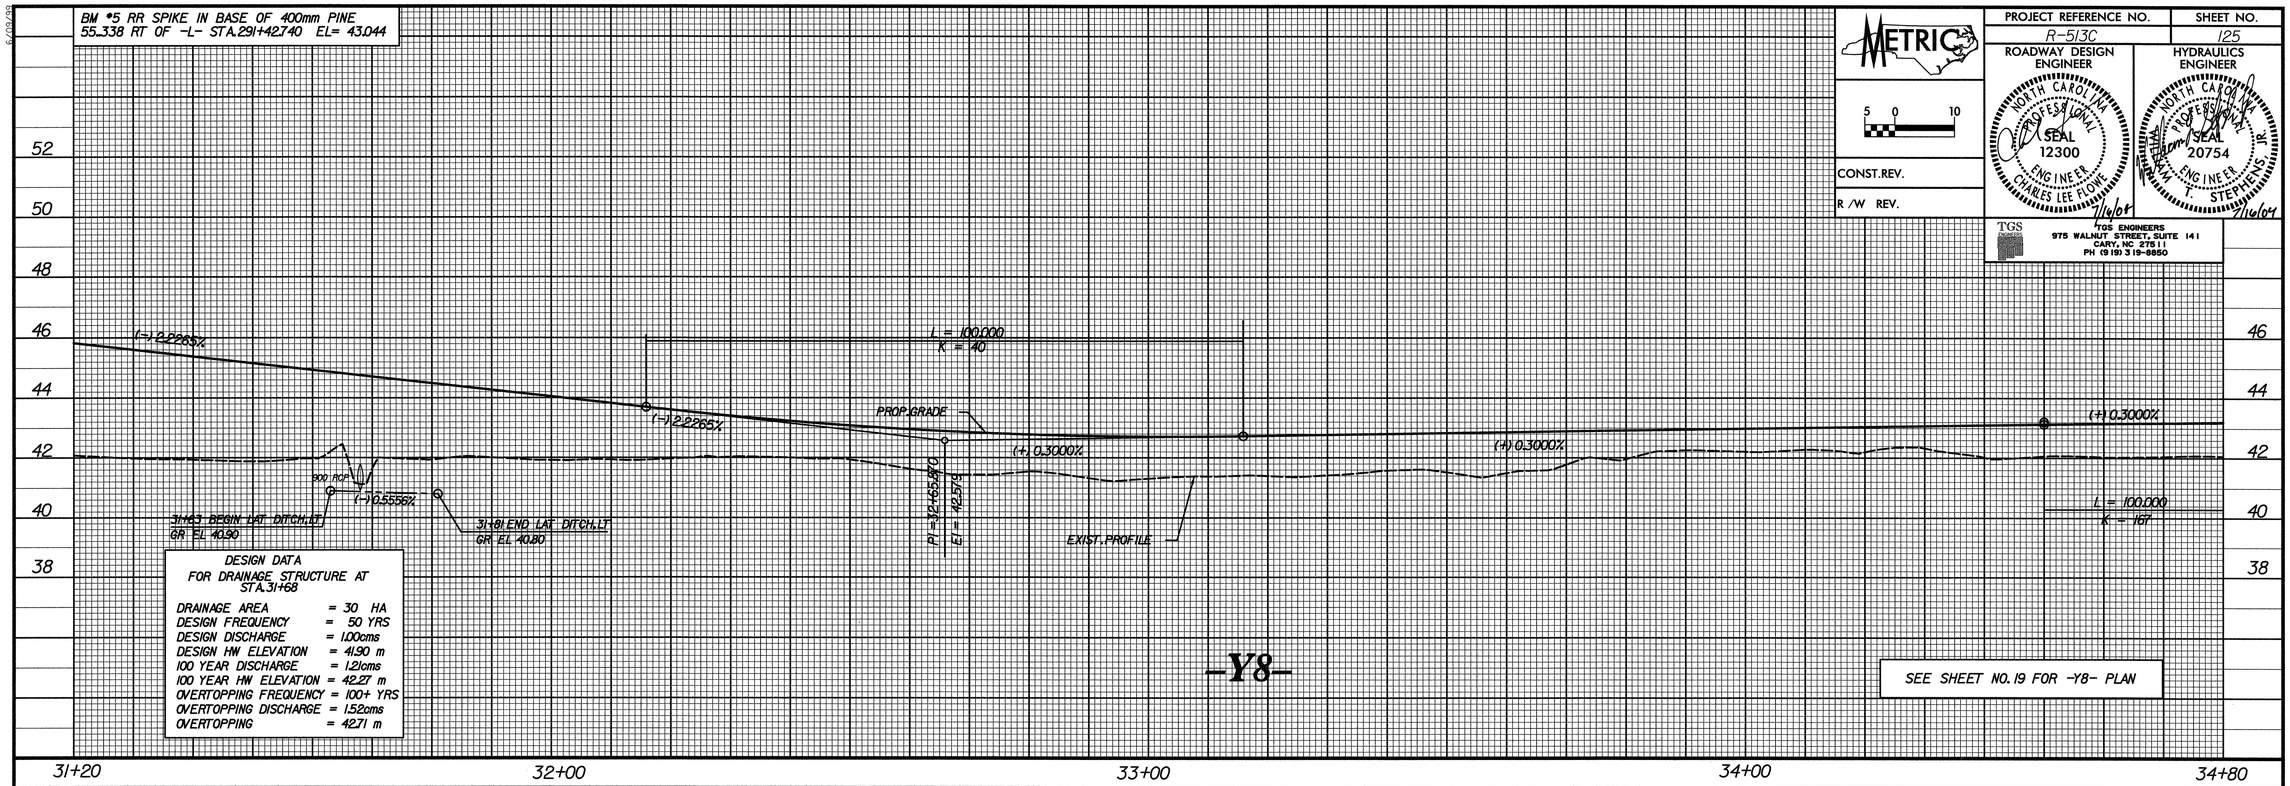


$$SYSTIME$$ $$DGN$$ $$USERNAME$$

\R5136\WORK\R5136-Y8.PRL 07/13/04 02:29:49 PM