PROJECT REFERENCE NO.	SHEET NO.
R-513C	82

METRIC

5 0 10

CONST.REV.

R /W REV.

ROADWAY DESIGN ENGINEER
NORTH CAROLINA PROFESSIONAL SEAL 12300 ENGINEER CHARLES LEE FLOWE
7/14/04

HYDRAULICS ENGINEER
NORTH CAROLINA PROFESSIONAL SEAL 20754 ENGINEER WILLIAM T. STEPHENS JR.
7/14/04

TGS ENGINEERS
975 WALNUT STREET, SUITE 141
CARY, NC 27511
PH (919) 319-8850

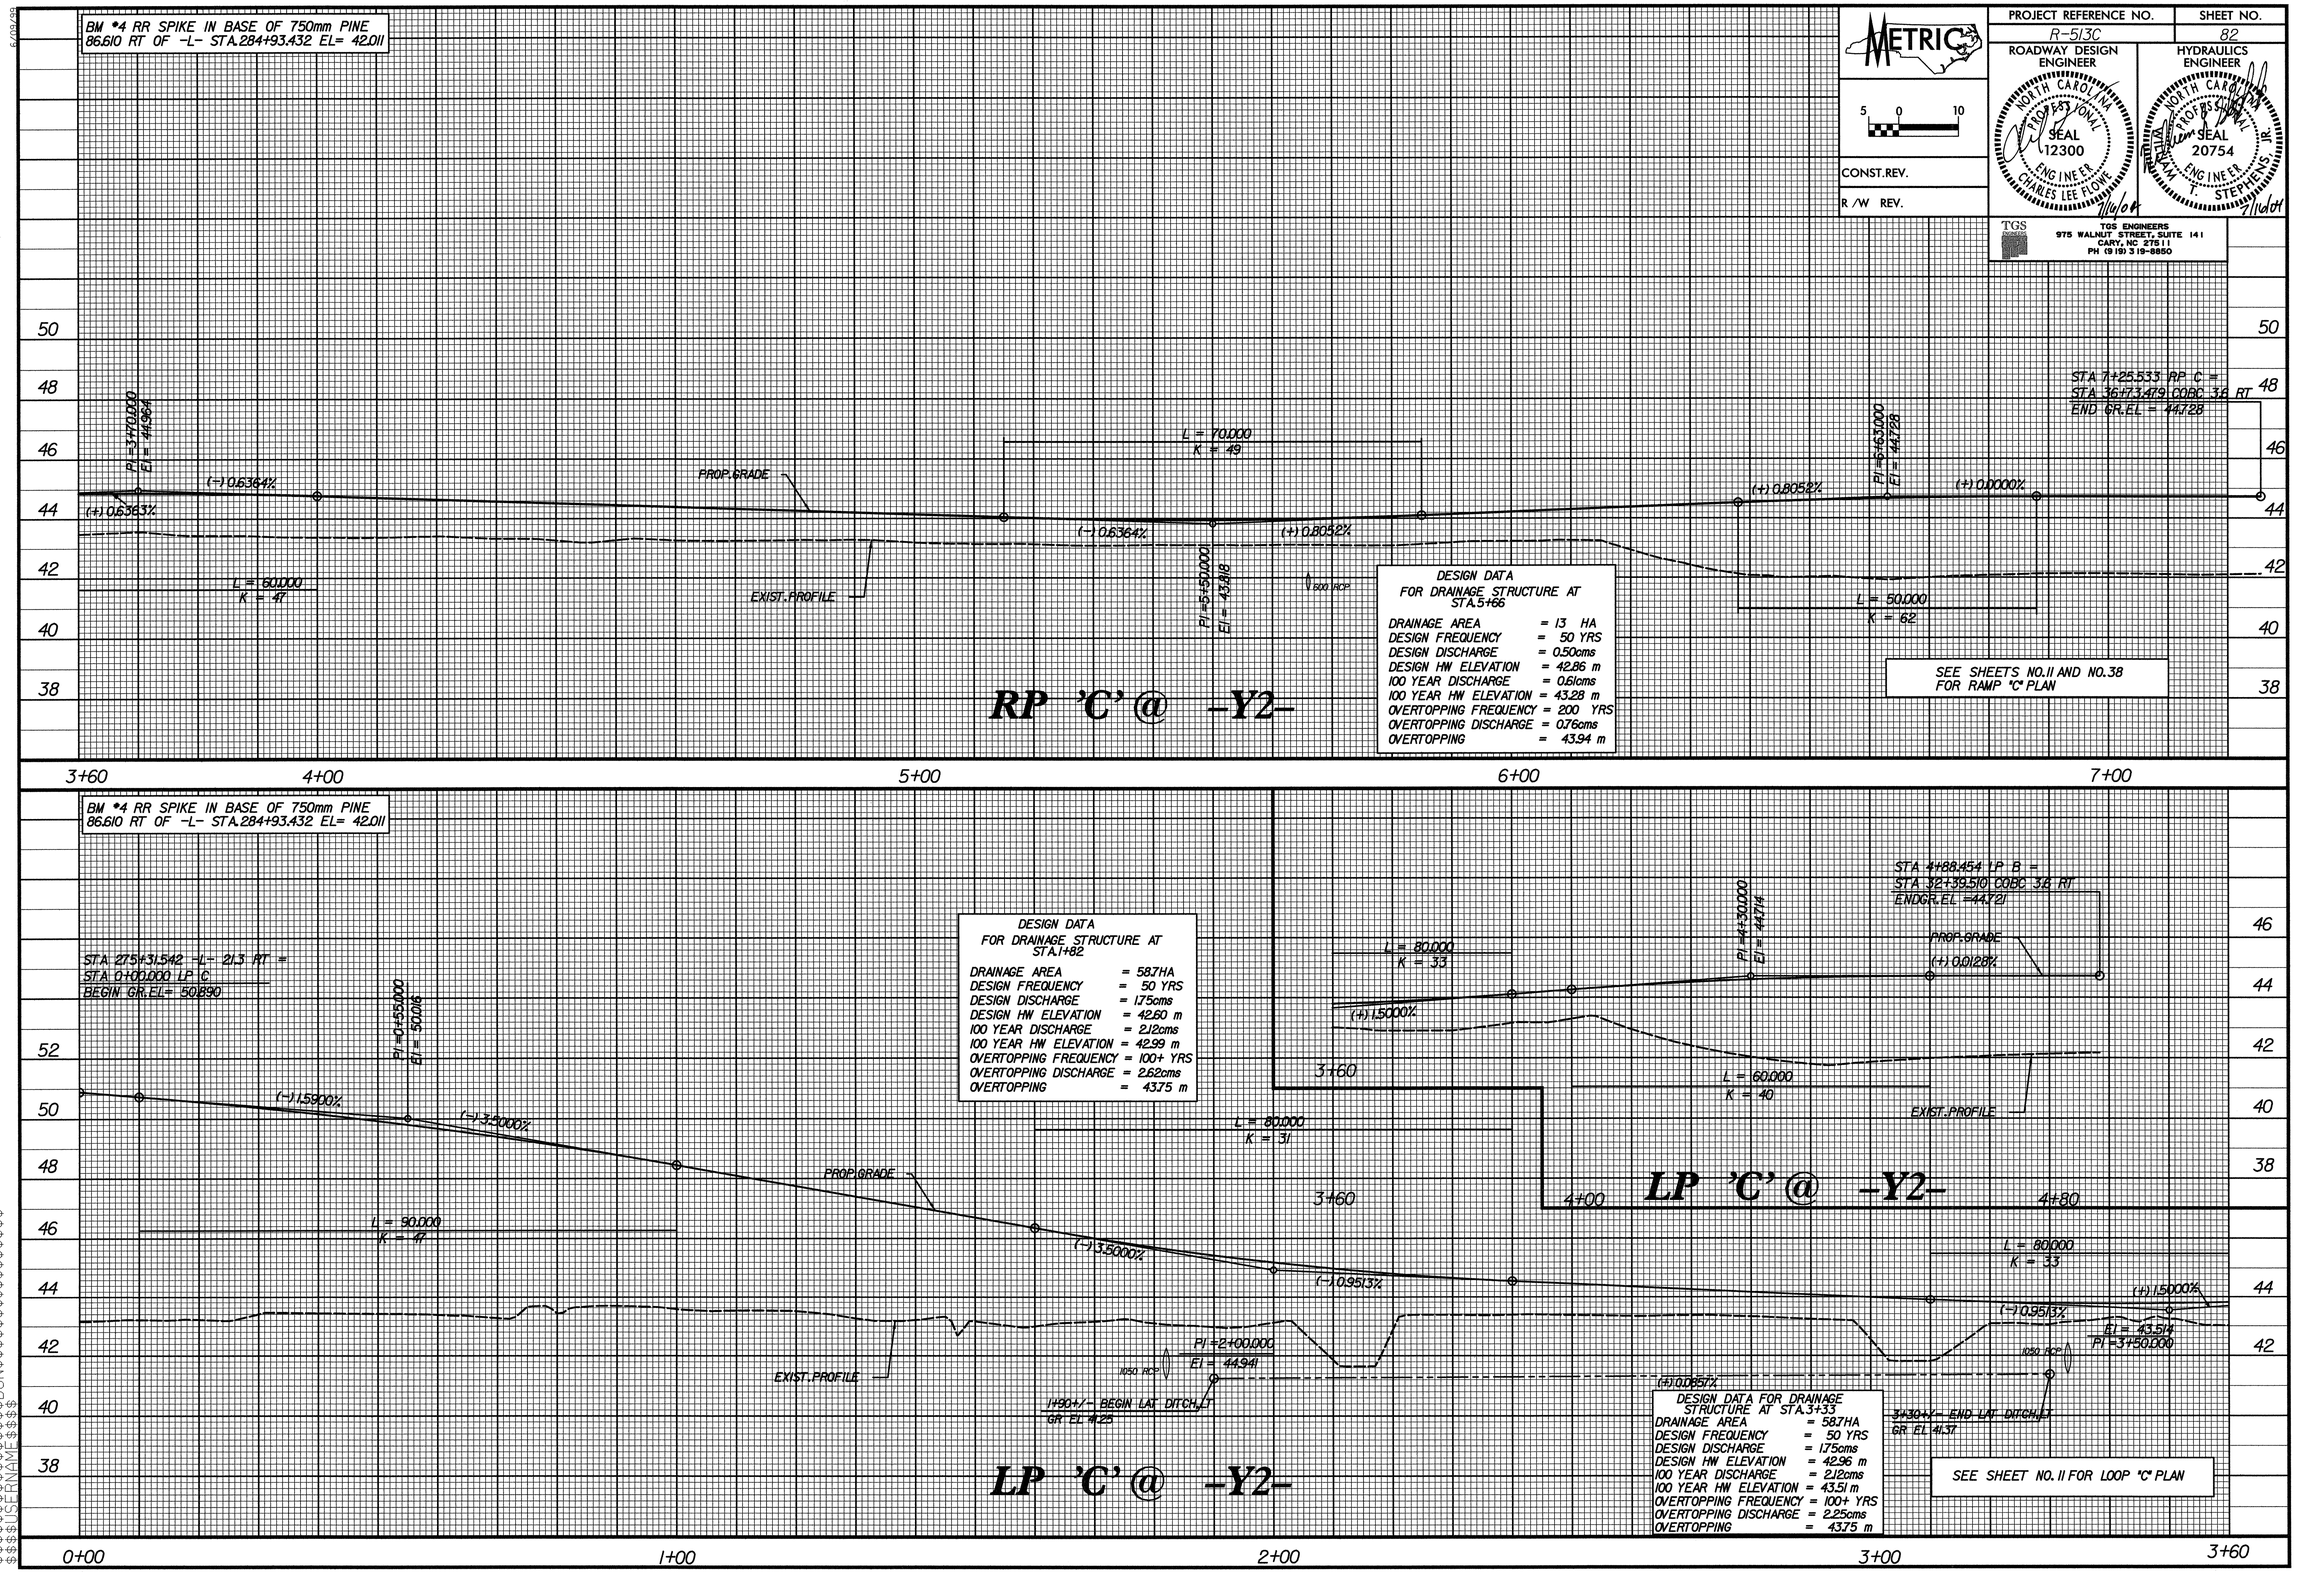

SYSTIME$$$$$$$$ SYSNAME$$$$$$$$ USERNAME$$$$$$$$ DGN$$$$$$$$

V:\513C\WORK\0513C.RP.PRL 07/14/04 10:53:48 AM