PROJECT REFERENCE NO.	SHEET NO.
R-513C	76

ROADWAY DESIGN ENGINEER — NORTH CAROLINA PROFESSIONAL SEAL 12300 ENGINEER CHARLES LEE FLOWE — 7/16/04

HYDRAULICS ENGINEER — NORTH CAROLINA PROFESSIONAL SEAL 20754 ENGINEER WILLIAM T. STEPHENS, JR. — 7/16/04

METRIC

5 0 10

CONST.REV.

R /W REV.

TGS ENGINEERS
975 WALNUT STREET, SUITE 141
CARY, NC 27511
PH (919) 319-8850

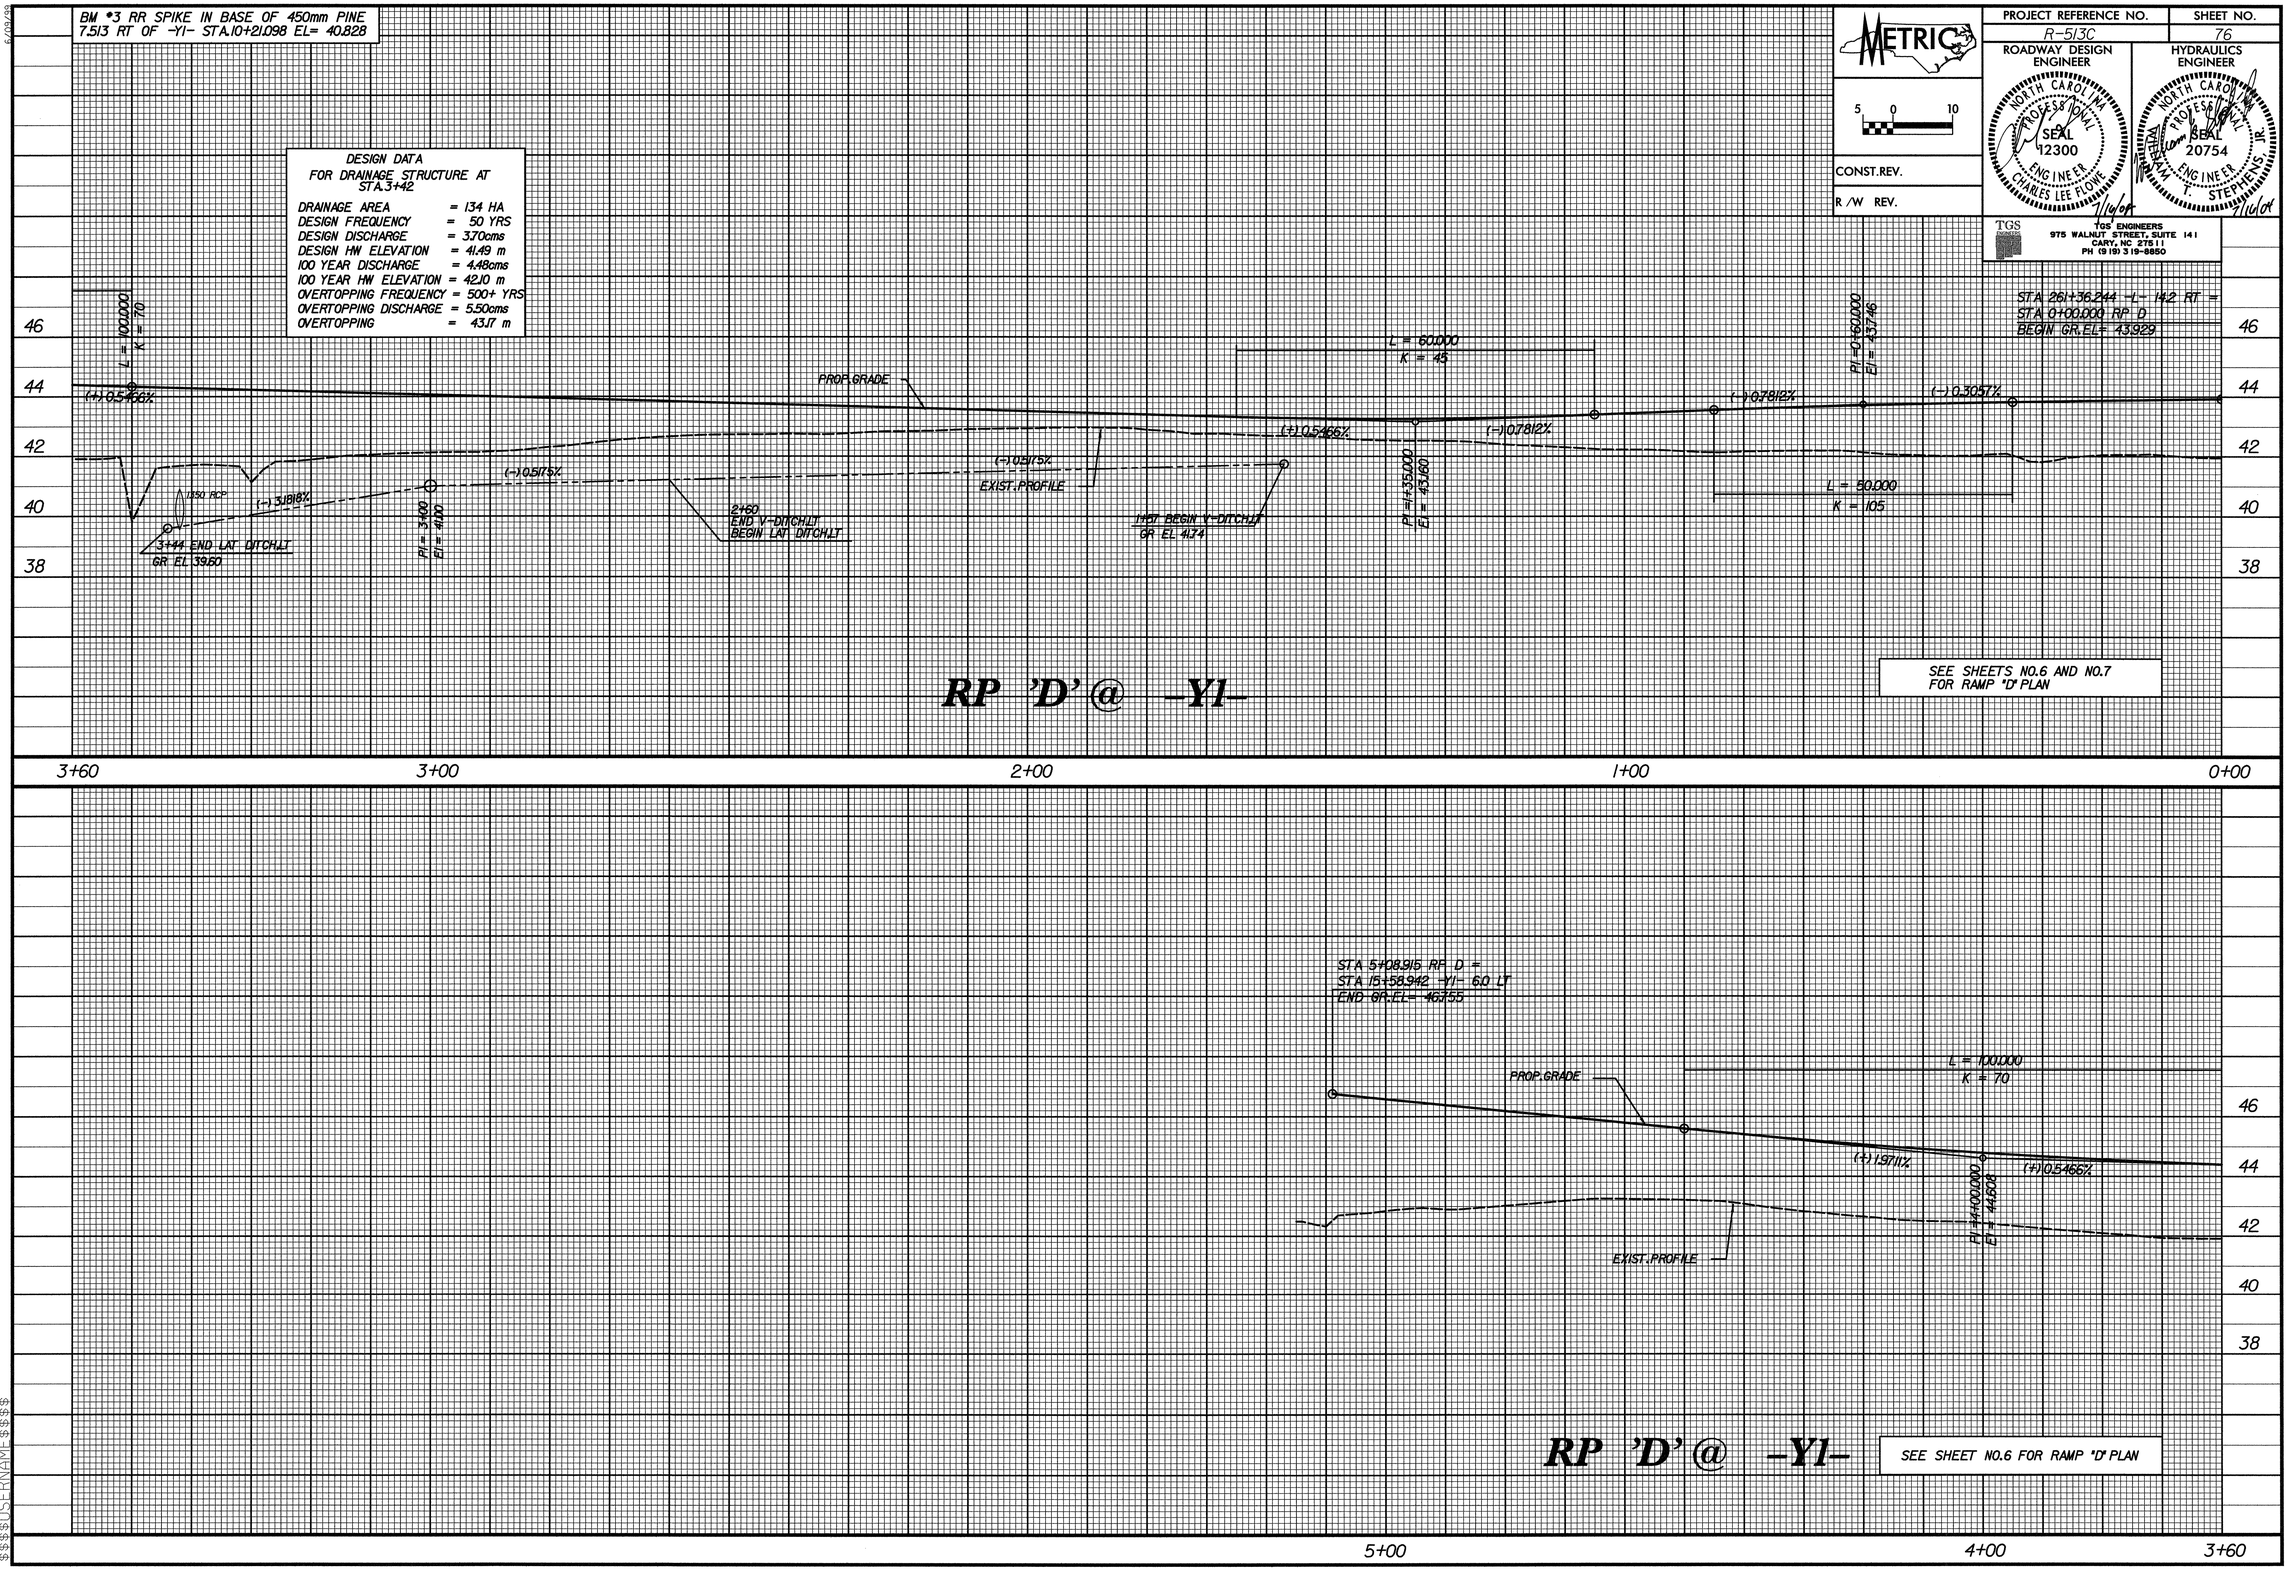

$$$$$SYSTIME$$$$$
$$$$$DGN$$$$$
$$$$$USERNAME$$$$$

\R513C\WORK\R513C-RP.PFL 07/14/04 10:54:37 AM