PROJECT REFERENCE NO.	SHEET NO.
R-513C	52

METRIC

5 0 10

CONST.REV.

R /W REV.

ROADWAY DESIGN ENGINEER

NORTH CAROLINA PROFESSIONAL SEAL 12300 ENGINEER CHARLES LEE FLOWE

7/16/04

HYDRAULICS ENGINEER

NORTH CAROLINA PROFESSIONAL SEAL 20754 ENGINEER BENJAMIN T. STEPHENS, JR.

7/16/04

TGS ENGINEERS
975 WALNUT STREET, SUITE 141
CARY, NC 27511
PH (919) 319-8850

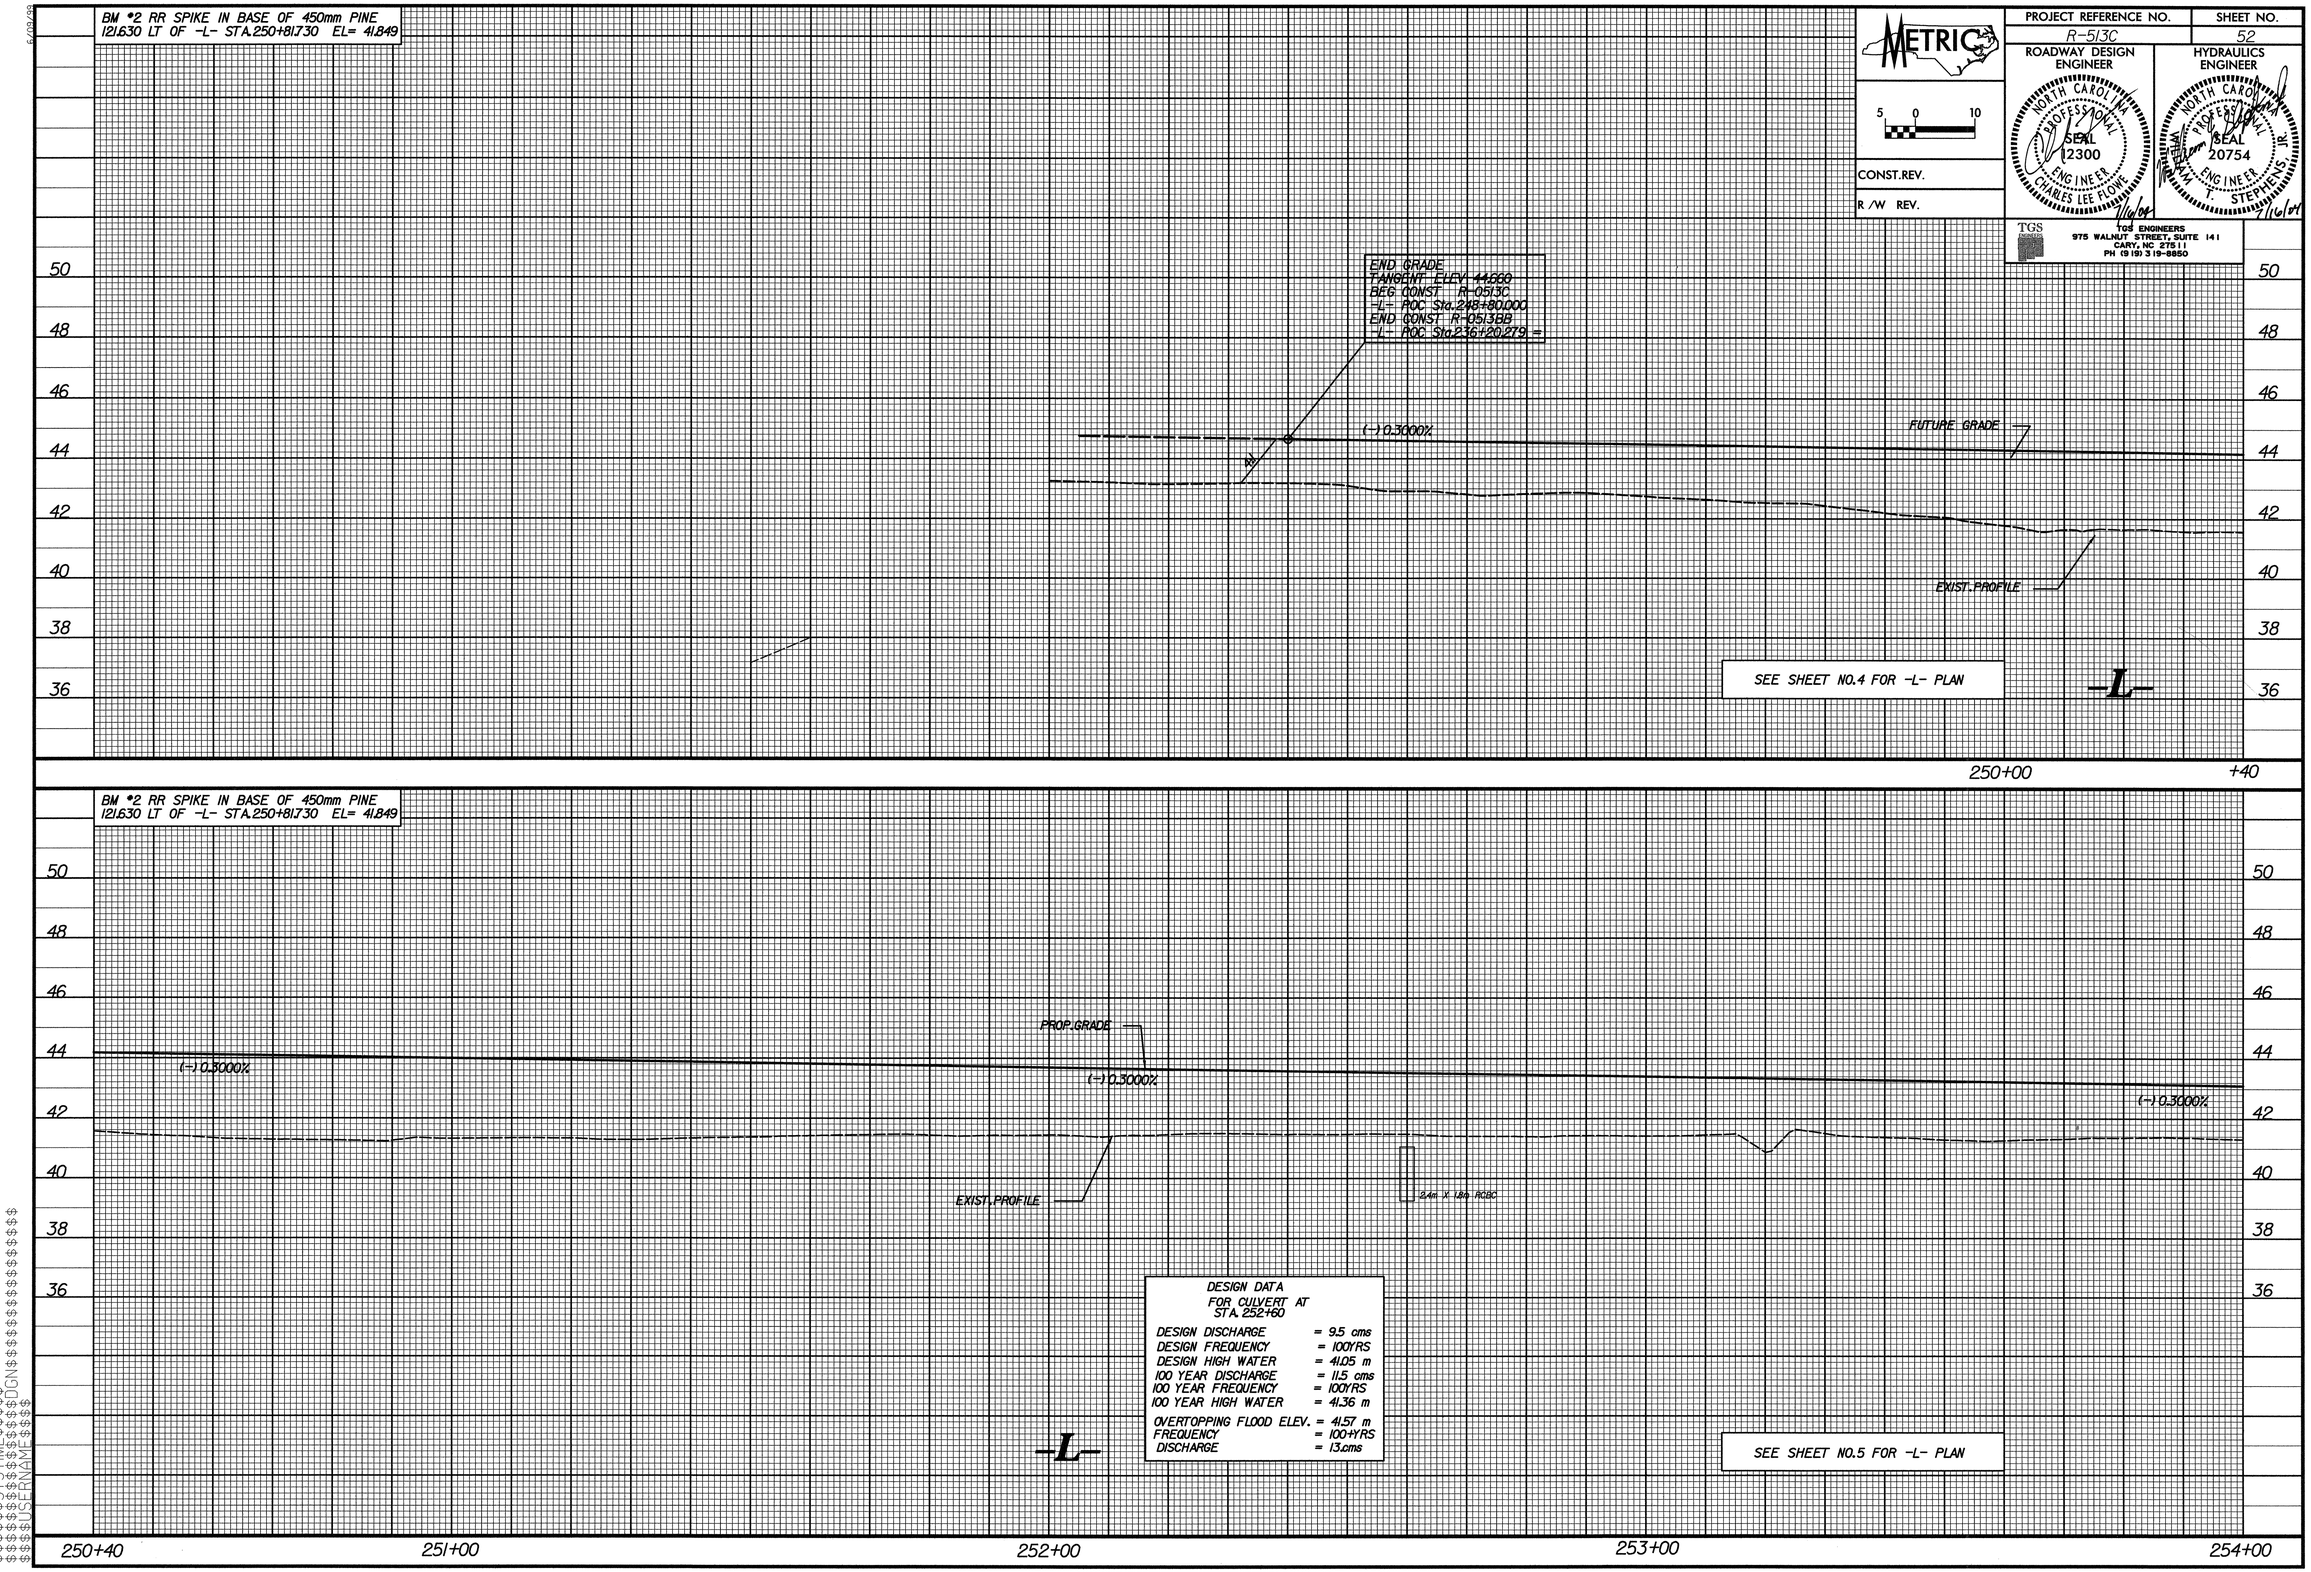

6/09/98

USERNAME=SYSTIME=DGN

\R513C\WORK\R513C-L.PFL 07/14/04 01:47:04 PM