SECTION THROUGH END BENT-1

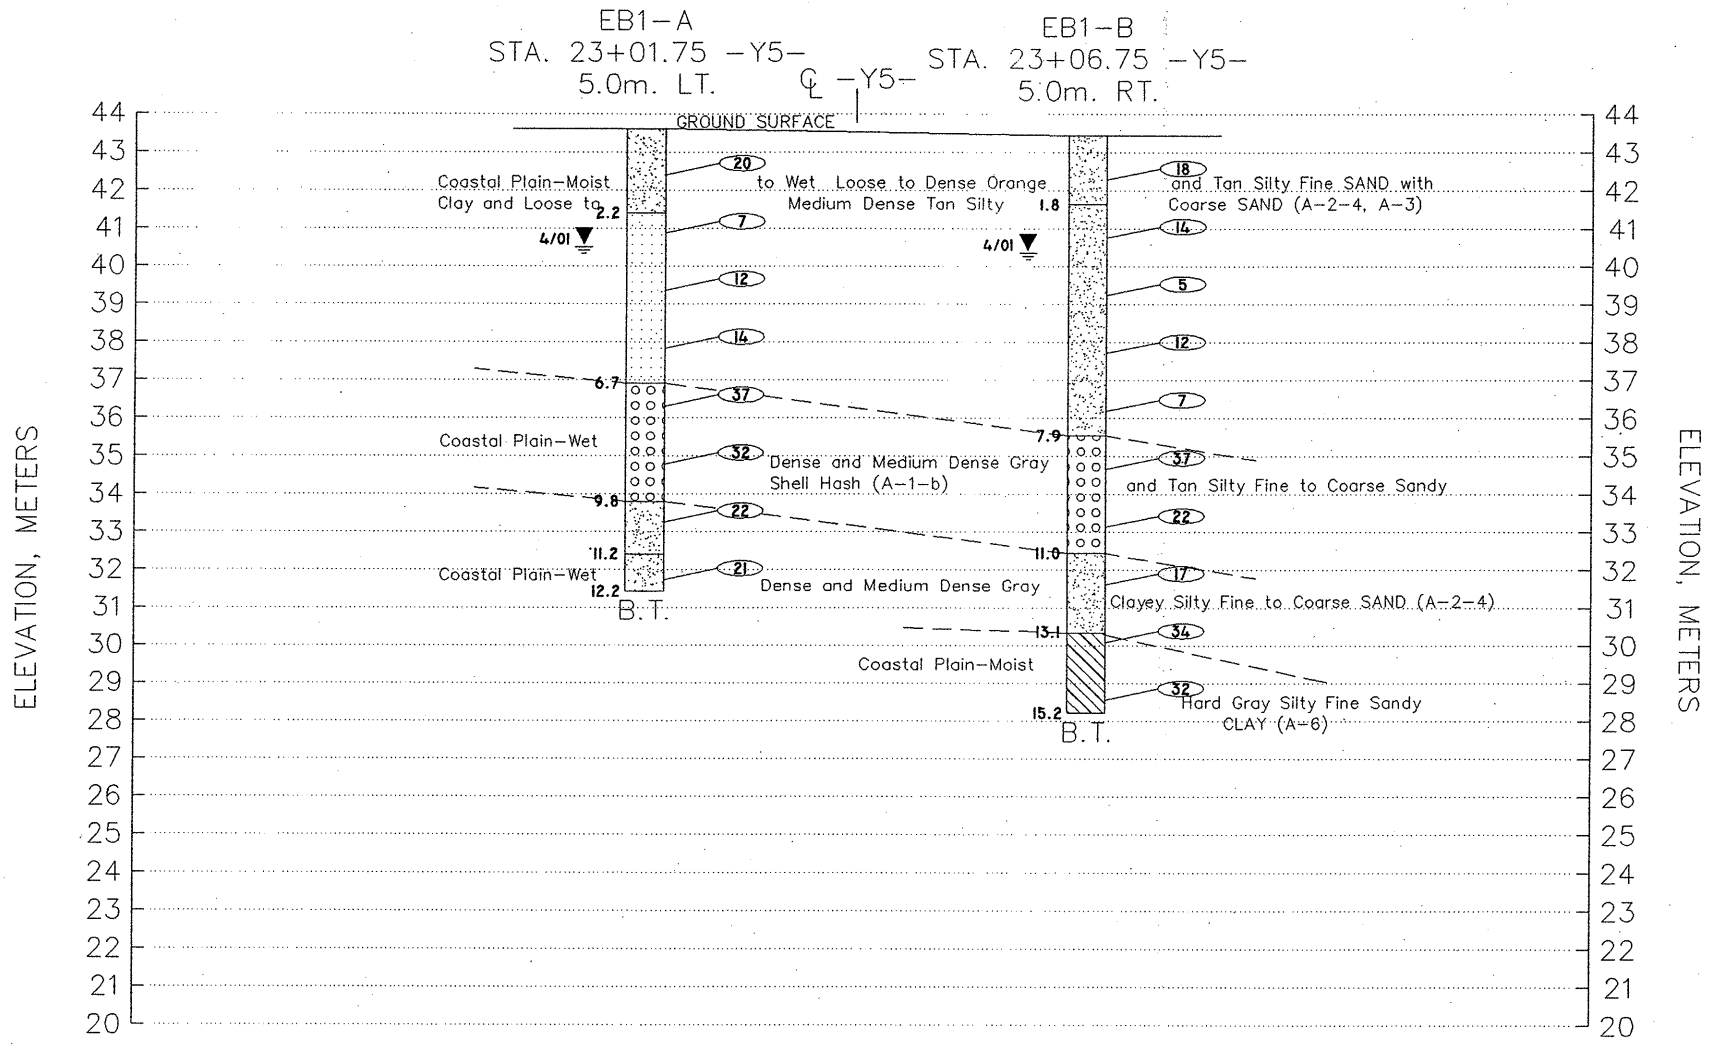

METERS

H: 2 0 4

V: 2 0 4

PROJECT NO. 6.469002T	TIP NO. R-0513C
F.A. NO.	
DATE: 5/9/2001	SCALE: 1 : 200
DRAWN BY: JKB	CHECKED BY/DATE:
DRAWING NO. 3	

ECS LTD
ENGINEERING CONSULTING SERVICES, LTD

SECTION THROUGH END BENT-1

SITE 2: BRIDGE ON -Y5-
(SR 1207, HILLY BRANCH ROAD)
OVER -L- (PROPOSED US 74)

ROBESON COUNTY, NORTH CAROLINA