PROJECT REFERENCE NO.	SHEET NO.
R-0513 BB	4
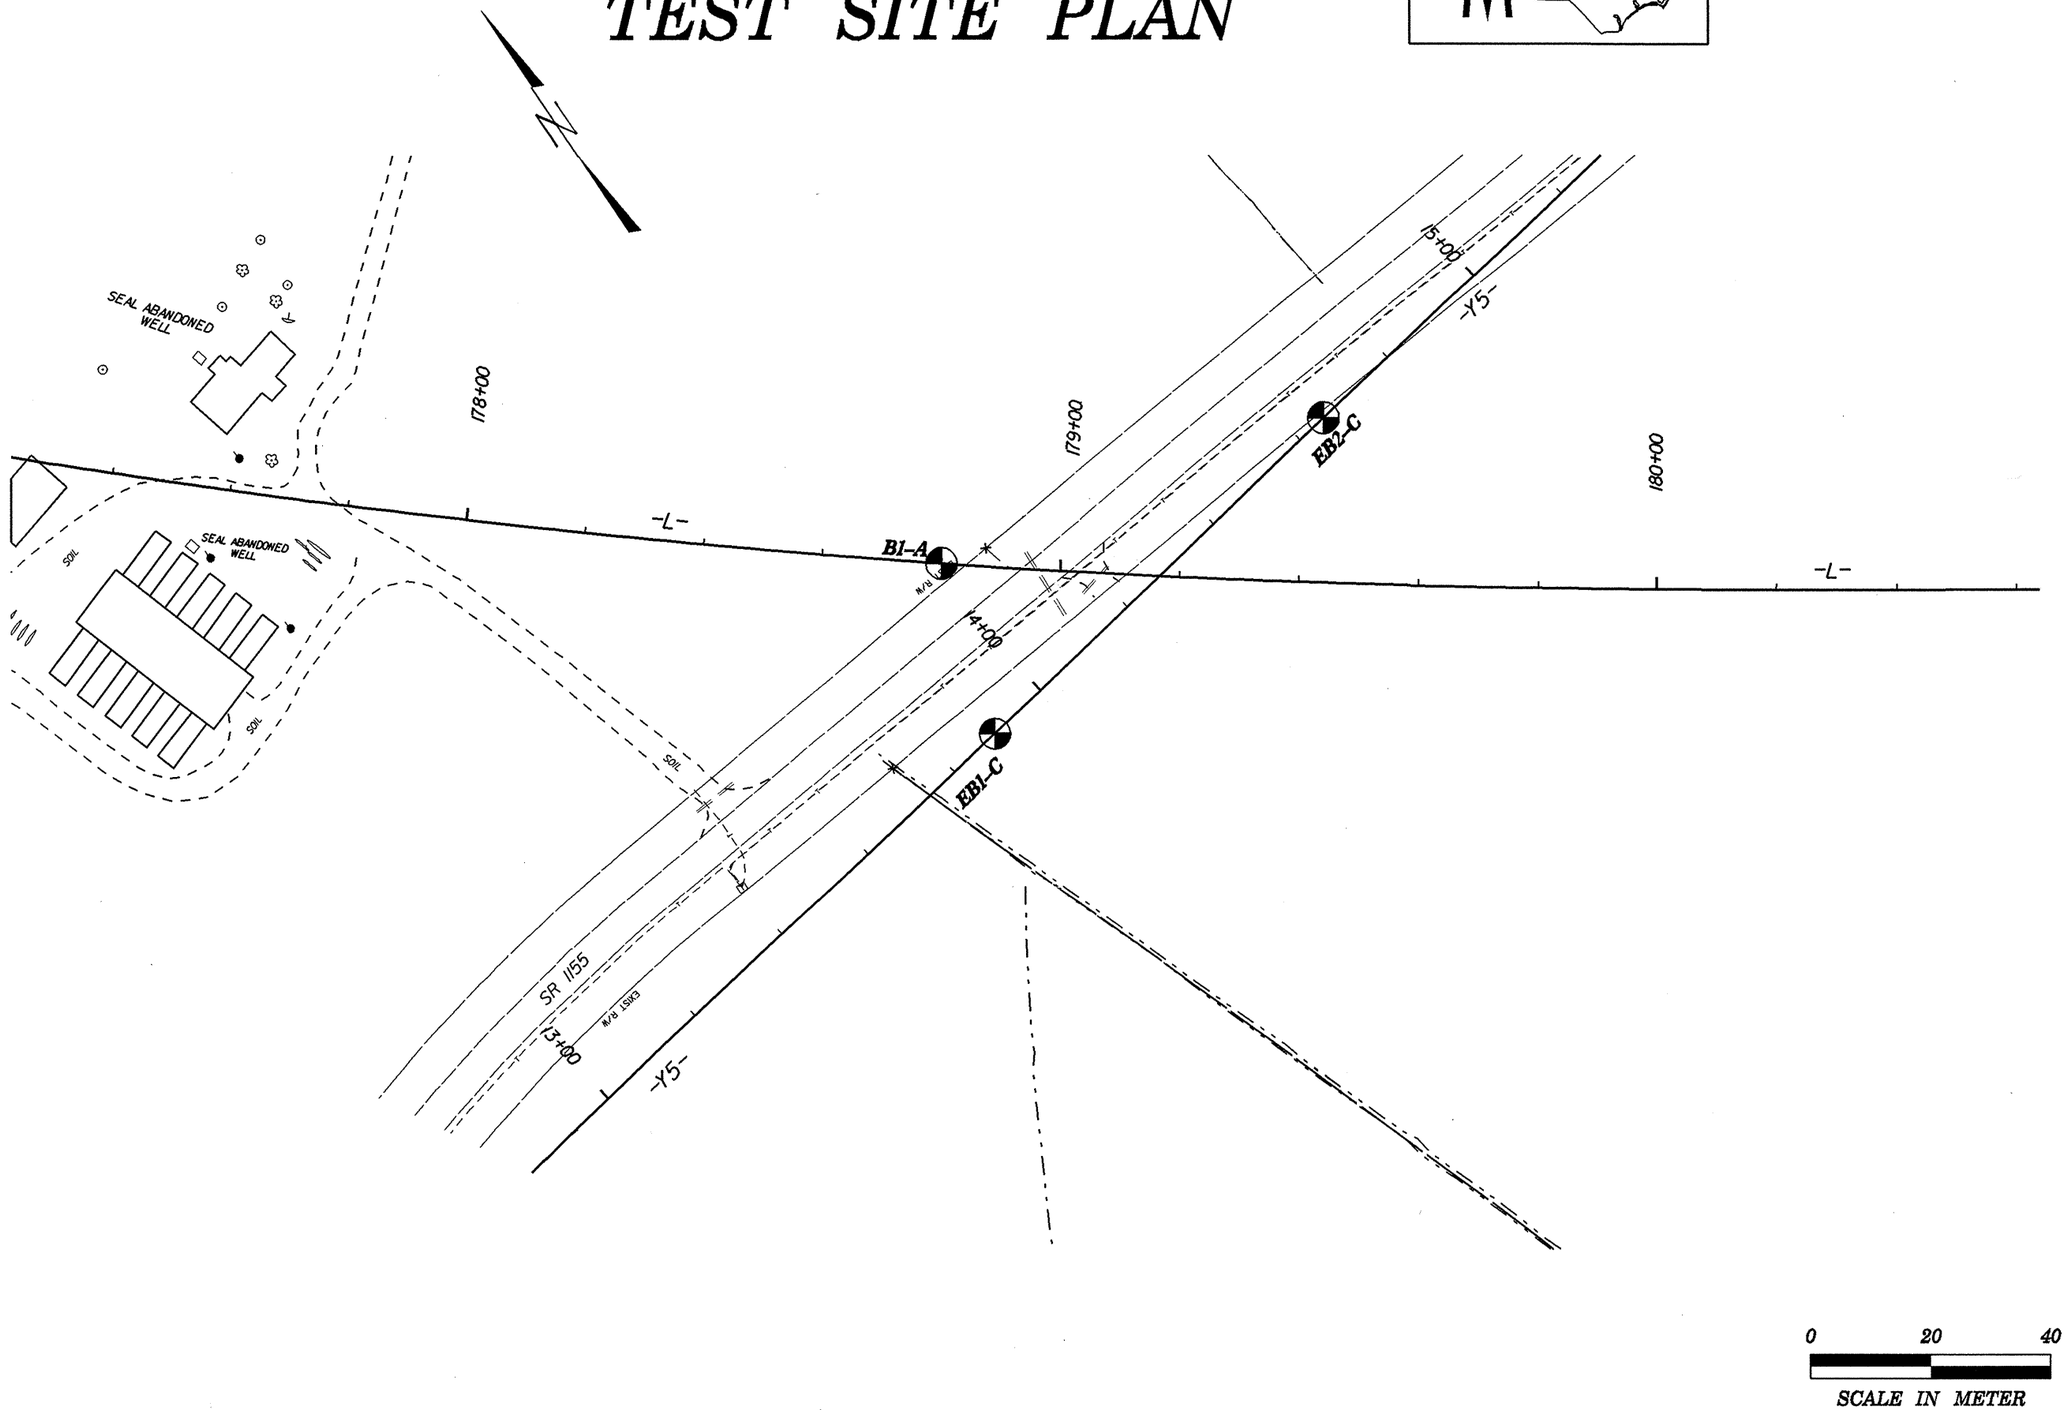
TEST SITE PLAN