w:\SquadW\r05i3c\str2\ntran\MicromB\r513c02ps.dgn
ntran

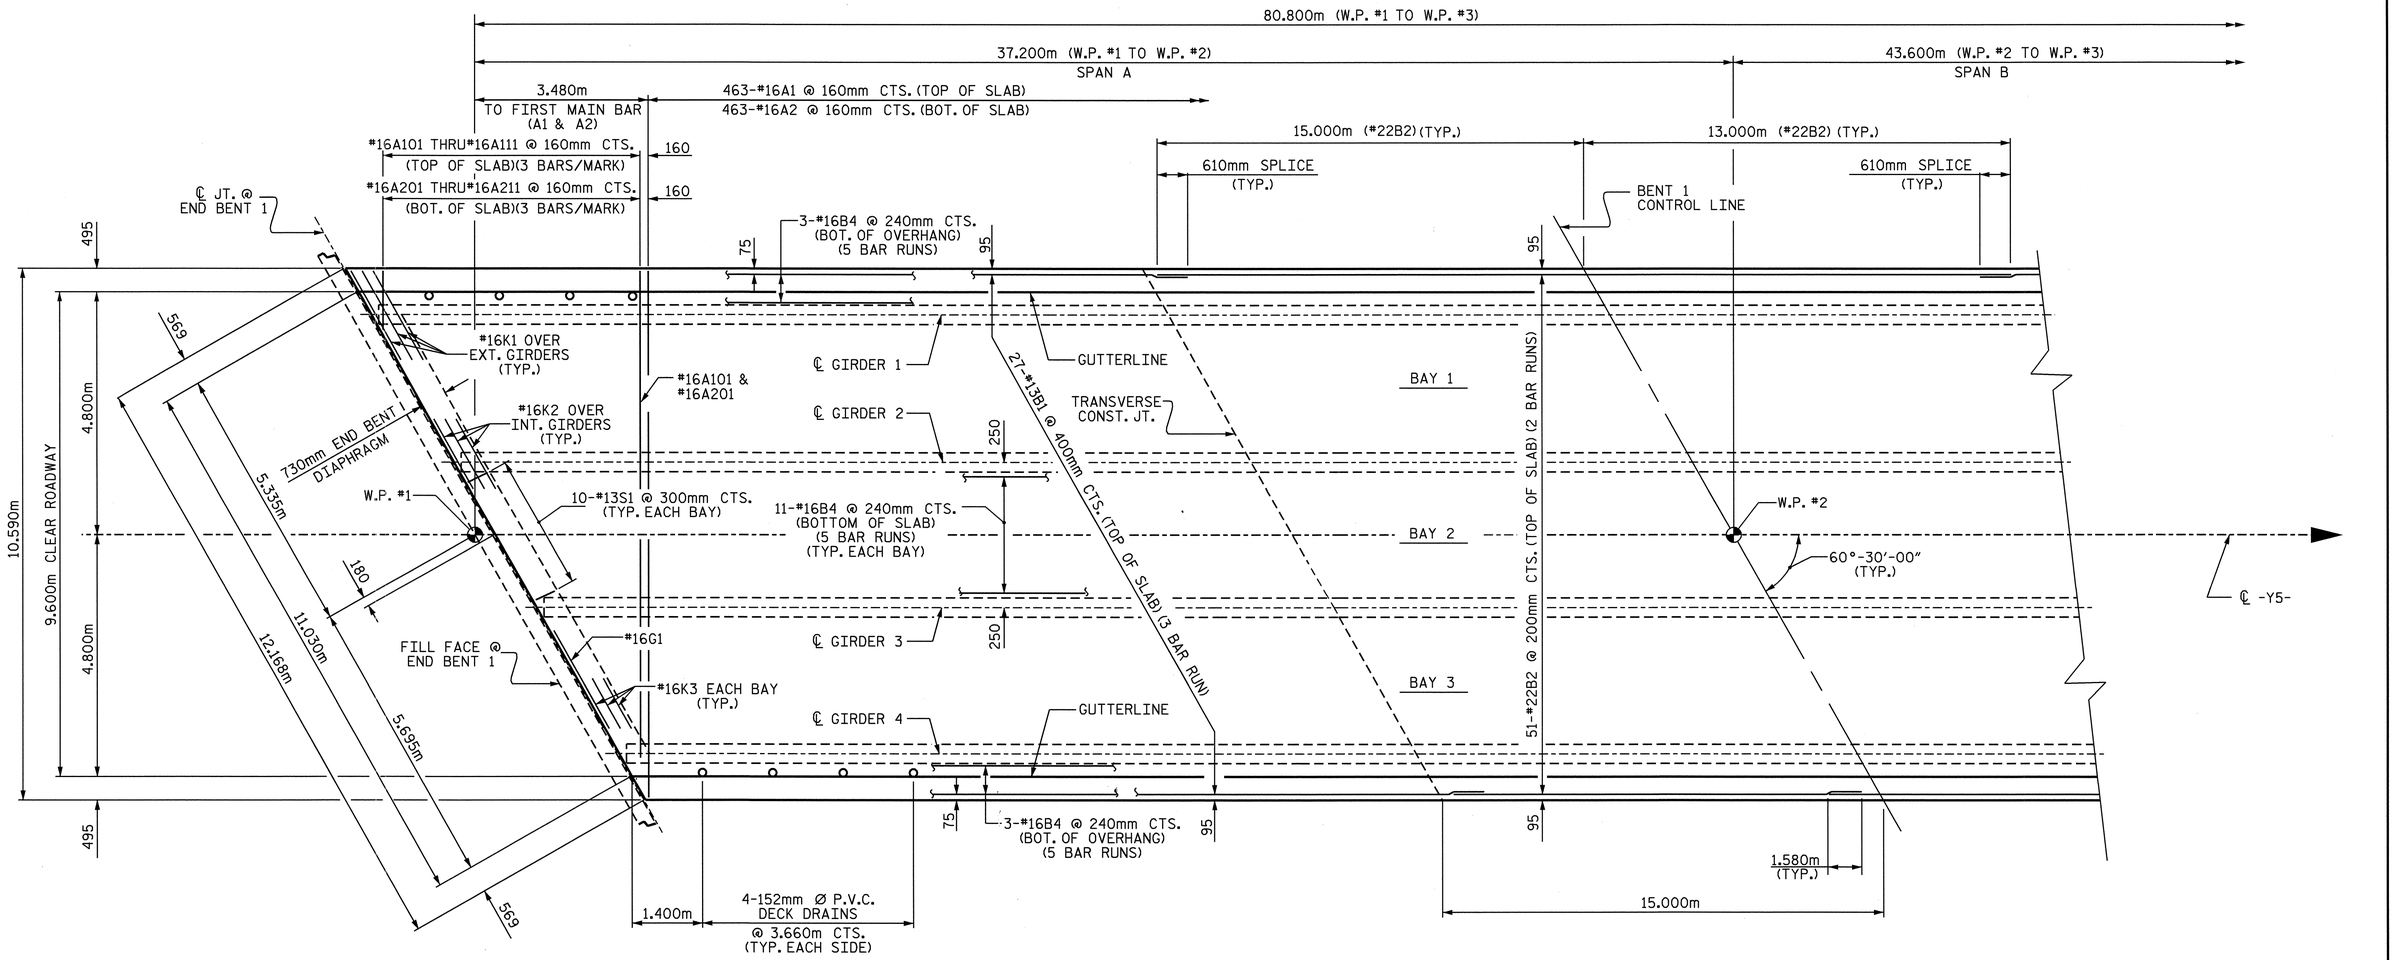

PLAN OF SPAN A

TRANSVERSE CONST. JT. IS TO BE PLACED PARALLEL TO BENT 1 CONTROL LINE.

FOR POUR SEQUENCE AND TRANSVERSE CONST. JT. DETAIL, SEE "SUPERSTRUCTURE BILL OF MATERIAL" SHEET.

BARRIER RAIL NOT SHOWN FOR CLARITY.

PROJECT NO. R-513C

ROBESON COUNTY

STATION: 271+08.001 -L-

SHEET 1 OF 2

STATE OF NORTH CAROLINA
DEPARTMENT OF TRANSPORTATION
RALEIGH

SUPERSTRUCTURE PLAN OF SPANS

NORTH CAROLINA PROFESSIONAL SEAL 11259 ENGINEER DAVID R. ANDERSON

3/22/04

REVISIONS						SHEET NO.
NO.	BY:	DATE:	NO.	BY:	DATE:	S-101
1			3			TOTAL SHEETS
2			4			312

DRAWN BY : F. B. POOLE / NQT DATE : 9-00
CHECKED BY : T. A. WALTER DATE : 8/02

STR. #2