w:\SquadM\r0513c\stri\twalter\r513c0ips.dgn
twalter

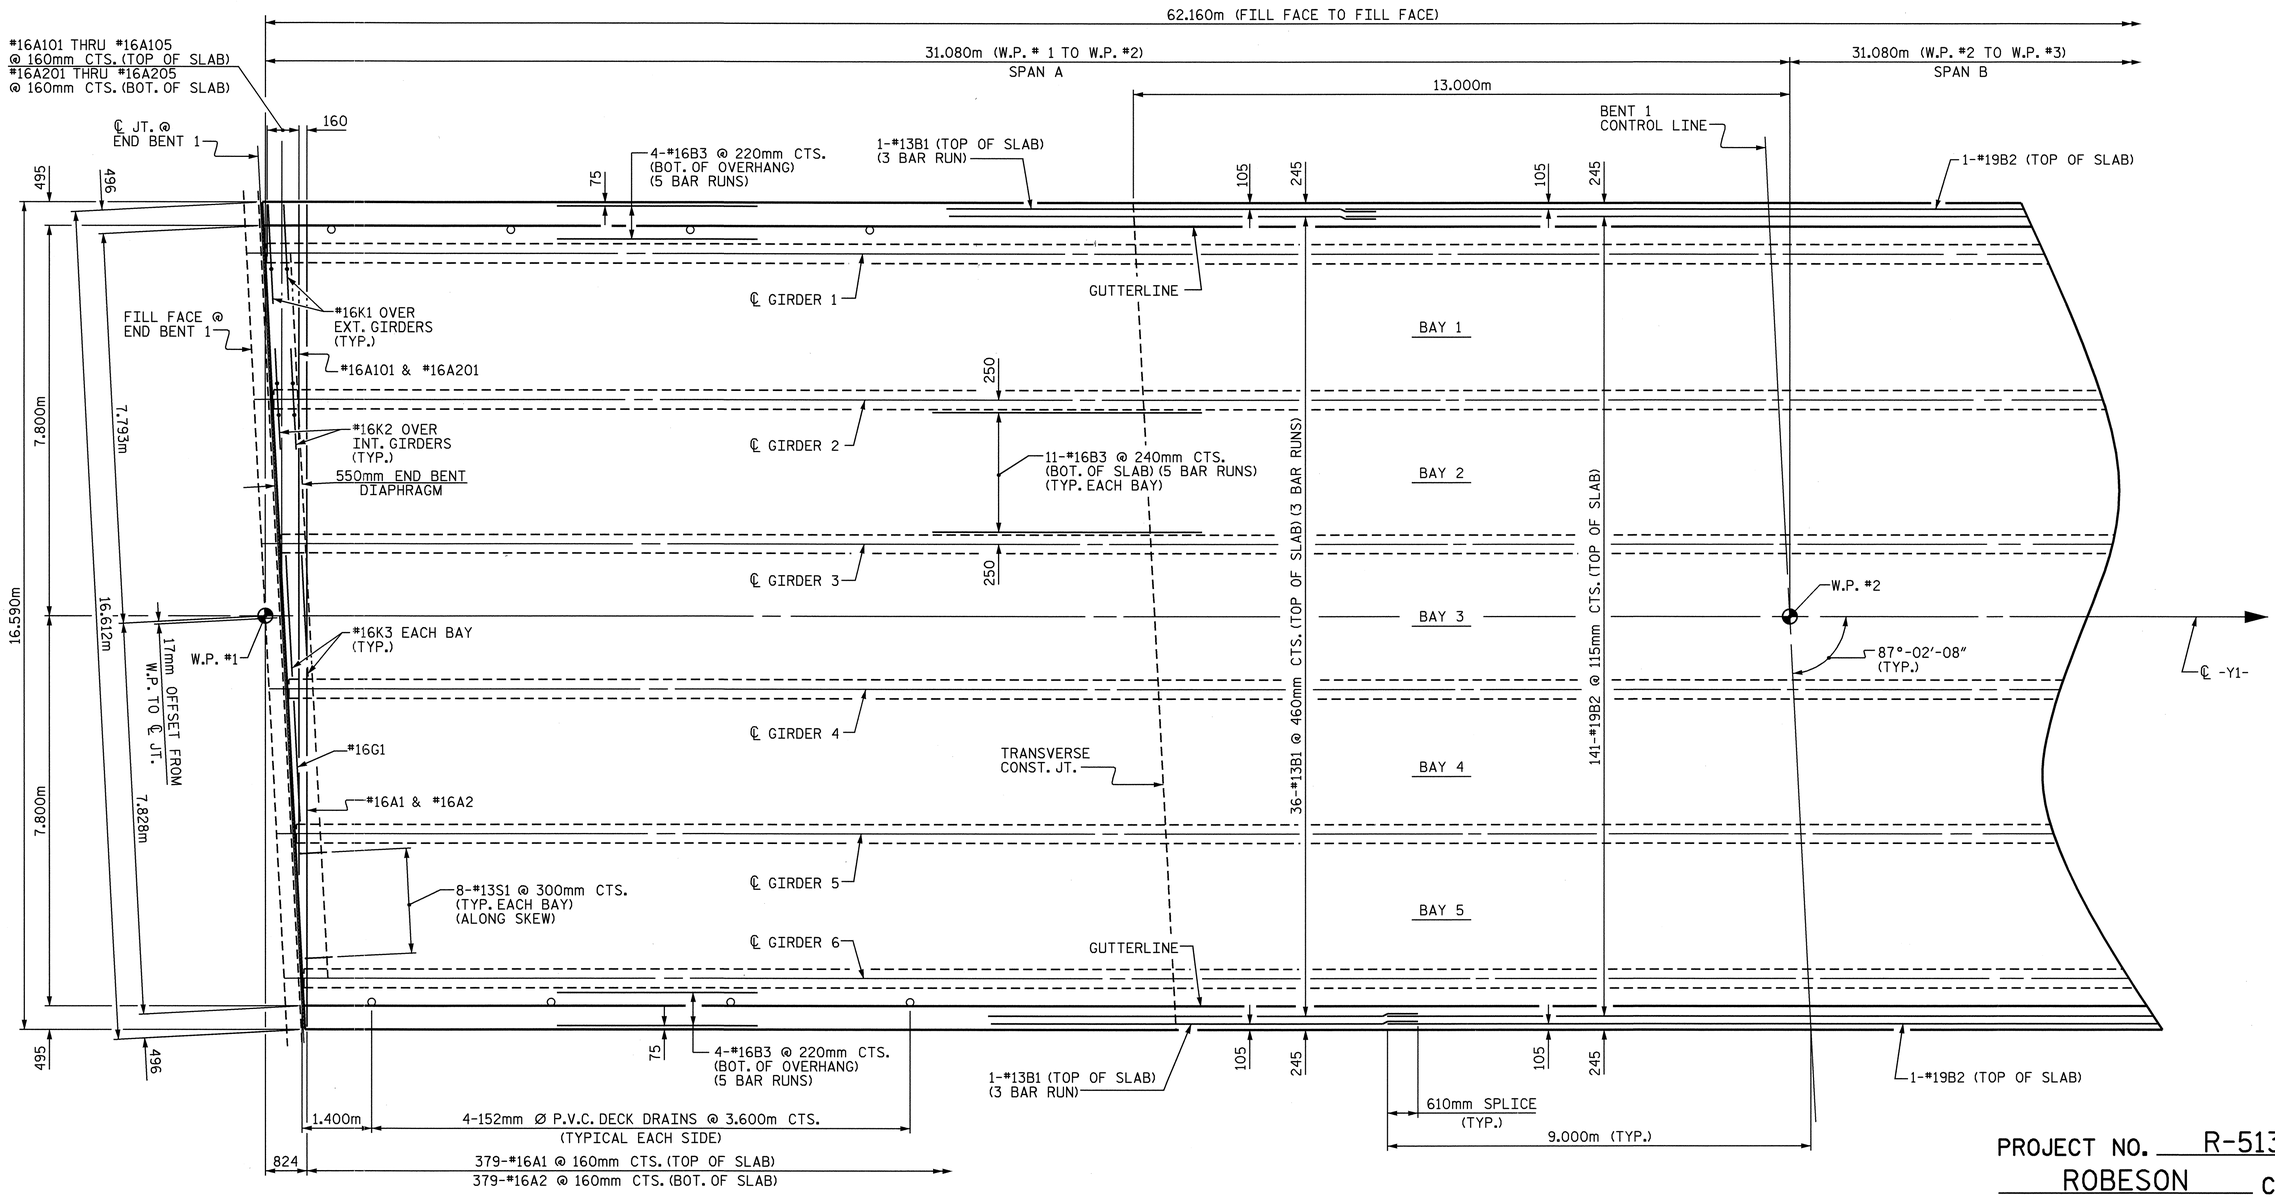

PLAN OF SPAN A

BARRIER RAIL NOT SHOWN FOR CLARITY.

TRANSVERSE CONST. JT. IS TO BE PLACED PARALLEL TO BENT 1 CONTROL LINE.

FOR POUR SEQUENCE AND TRANSVERSE CONST. JT. DETAIL, SEE "SUPERSTRUCTURE BILL OF MATERIAL" SHEET.

PROJECT NO. R-513C

ROBESON COUNTY

STATION: 256+58.326 -L-

SHEET 1 OF 2

STATE OF NORTH CAROLINA
DEPARTMENT OF TRANSPORTATION
RALEIGH

SUPERSTRUCTURE PLAN OF SPANS

NORTH CAROLINA PROFESSIONAL SEAL 11259 ENGINEER DAVID R ANDERSON
3-22-04

REVISIONS						SHEET NO.
NO.	BY:	DATE:	NO.	BY:	DATE:	5-70
1			3			TOTAL SHEETS
2			4			312

DRAWN BY : T.A. WALTER DATE : 7/11/00
CHECKED BY : N.Q. TRAN DATE : 10/11/02

STR 1