w:\SquadM\r0513c\str5\srashidi\Microstation\r-513c.05ps.d
srashidi

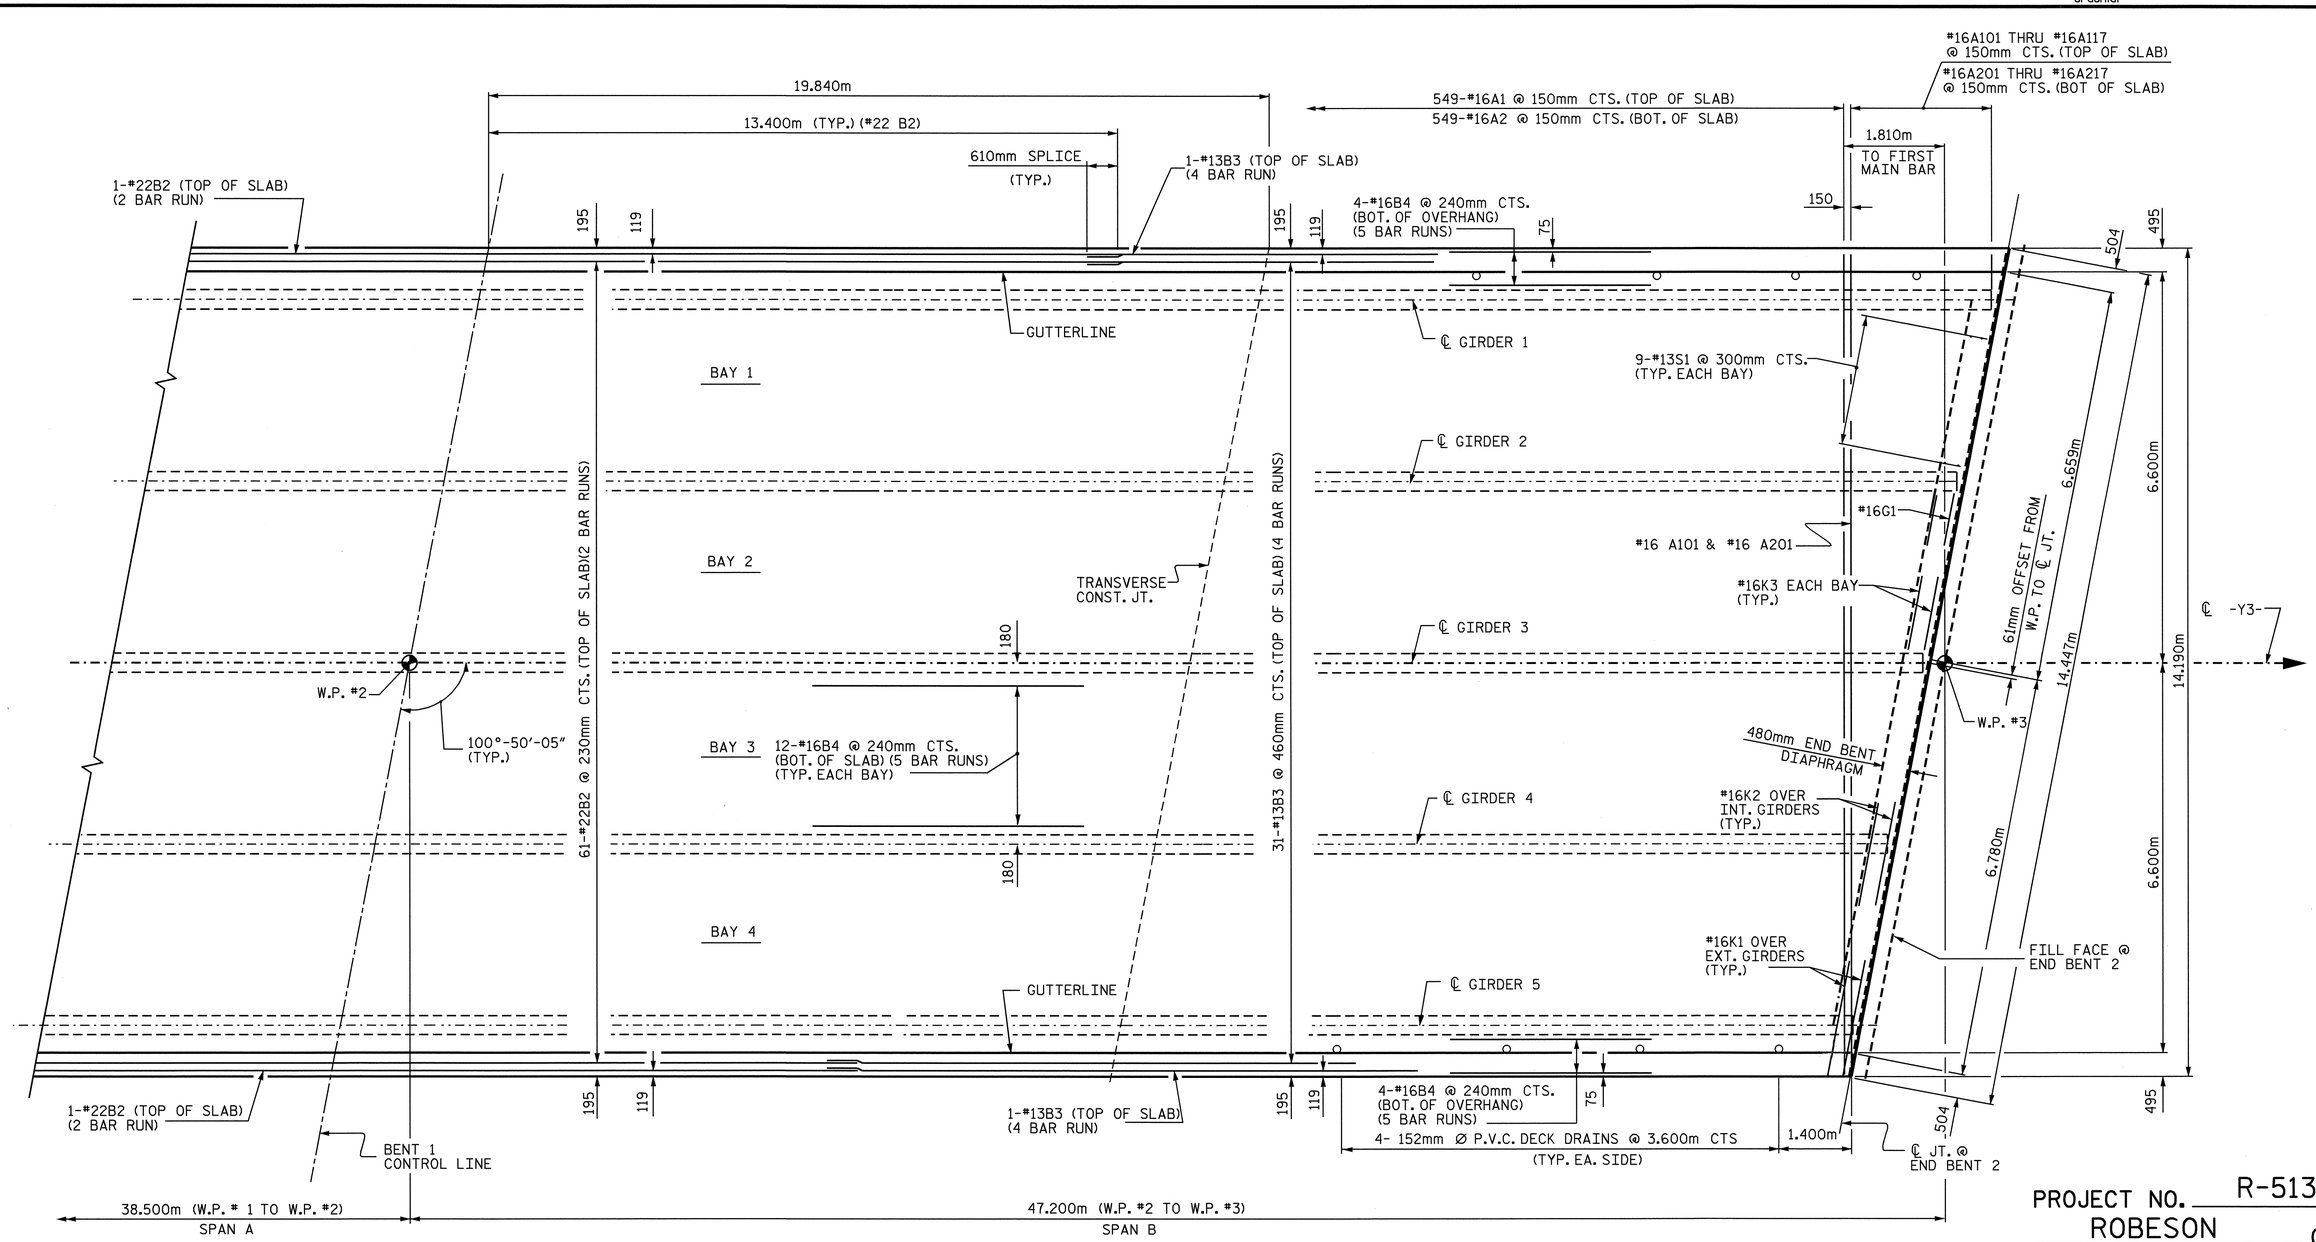

PLAN OF SPAN B

BARRIER RAIL NOT SHOWN FOR CLARITY.

TRANSVERSE CONST. JT. IS TO BE PLACED PARALLEL TO BENT 1 CONTROL LINE.

FOR POUR SEQUENCE AND TRANSVERSE CONST. JT. DETAIL, SEE "SUPERSTRUCTURE BILL OF MATERIAL" SHEET.

NORTH CAROLINA PROFESSIONAL SEAL 11259 ENGINEER DAVID R ANDERSON
3/22/04

PROJECT NO. R-513C
ROBESON COUNTY
STATION: 17+37.086 -Y3-

SHEET 2 OF 2

STATE OF NORTH CAROLINA
DEPARTMENT OF TRANSPORTATION
RALEIGH

SUPERSTRUCTURE PLAN OF SPANS

REVISIONS						SHEET NO.
NO.	BY:	DATE:	NO.	BY:	DATE:	S-216
1			3			TOTAL SHEETS
2			4			312

DRAWN BY : S.M. RASHIDI DATE : 2/24/01
CHECKED BY : T.A. WALTER DATE : 2/24/01

STR. 5