w:\SquadM\r0513c\str3\srashidi\Microstation\R-0513C_sd_B#_03.dgn
srashidi

NOTE

HOOKS ON V1 BARS MAY BE TURNED AS NECESSARY FOR PLACING REINFORCING STEEL.

STIRRUPS IN CAP MAY BE SHIFTED AS NECESSARY TO CLEAR ANCHOR BOLTS.

THE TOP SURFACE AREAS OF THE BENT CAP SHALL BE CURED IN ACCORDANCE WITH THE STANDARD SPECIFICATIONS EXCEPT THAT THE MEMBRANE CURING COMPOUND METHOD SHALL NOT BE USED.

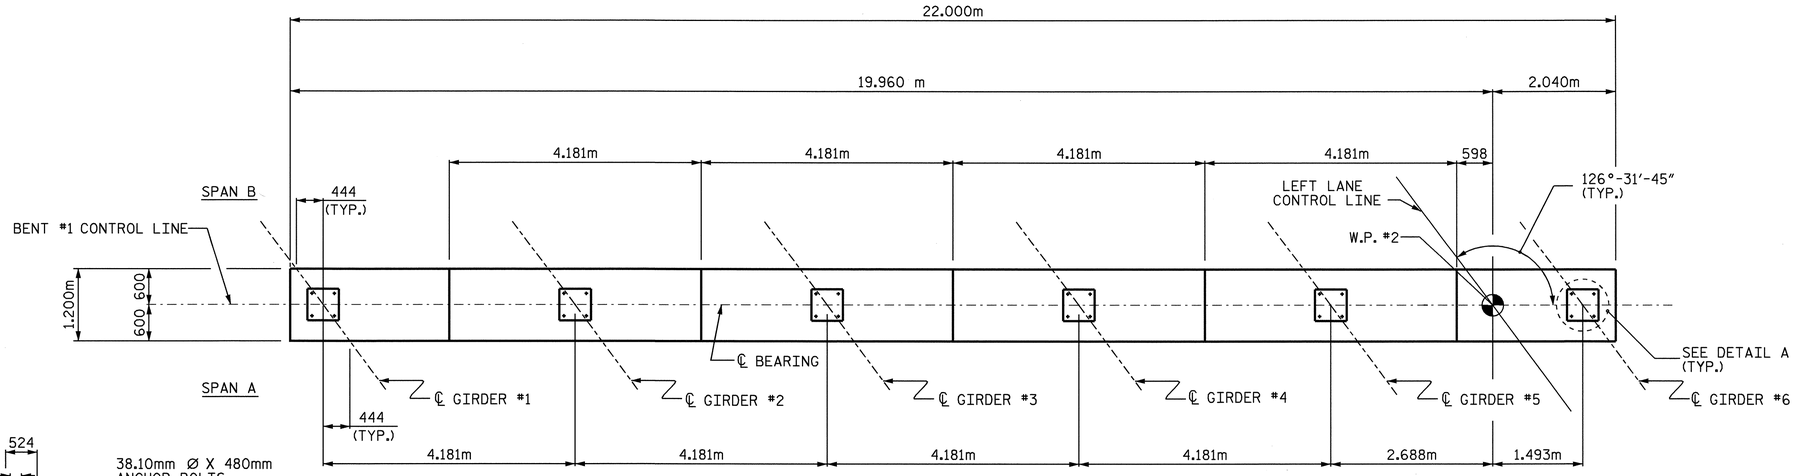

PLAN

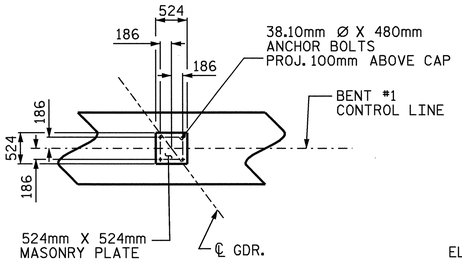

DETAIL A

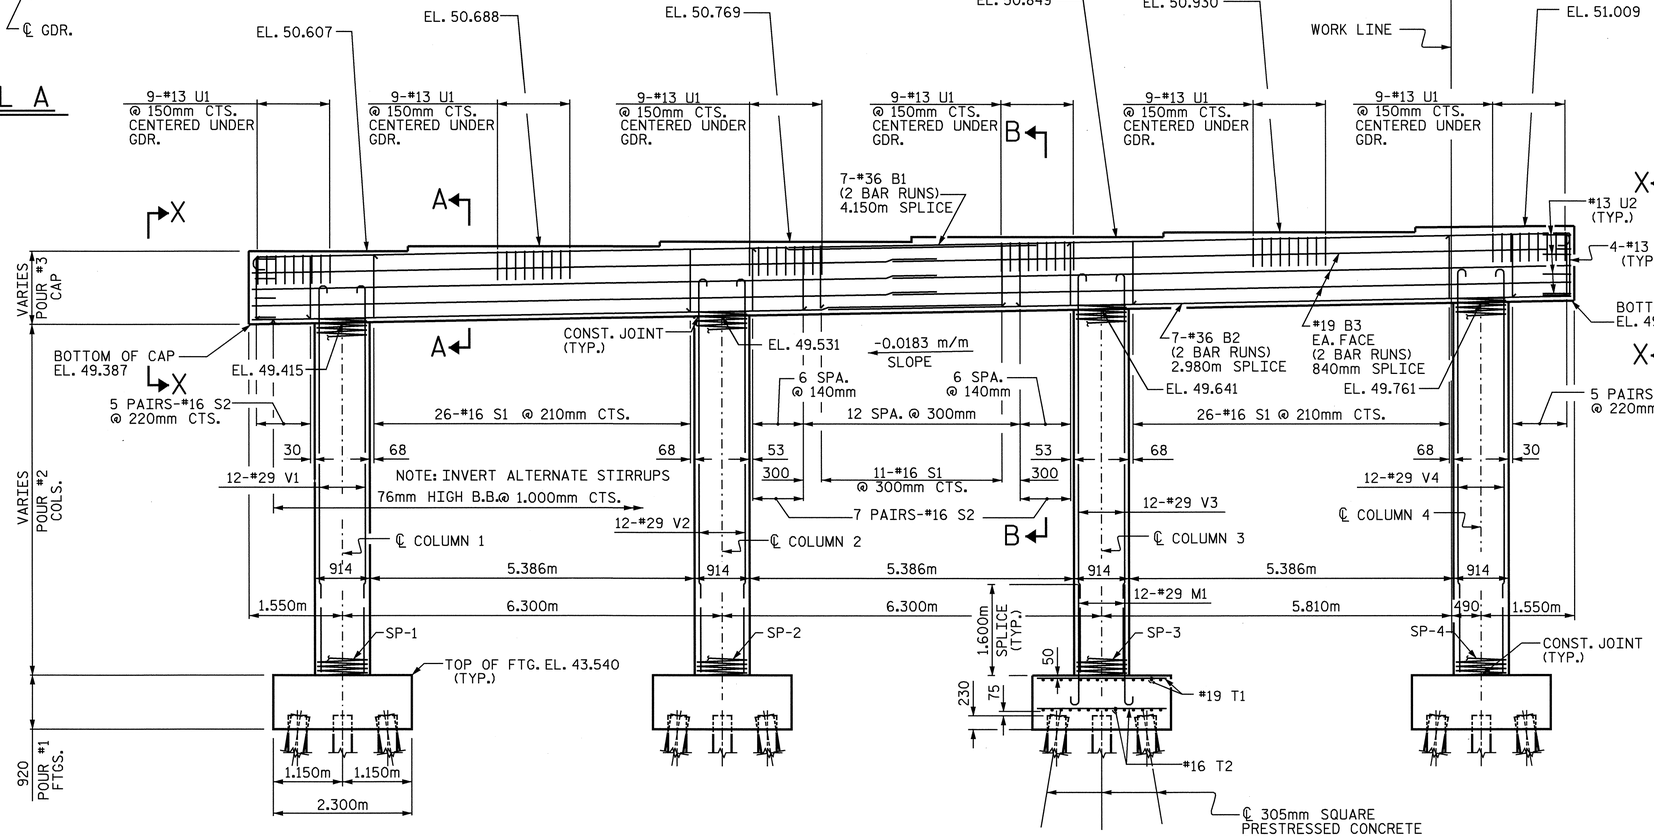

ELEVATION

COLUMN & FOOTING 3 IS TYPICAL

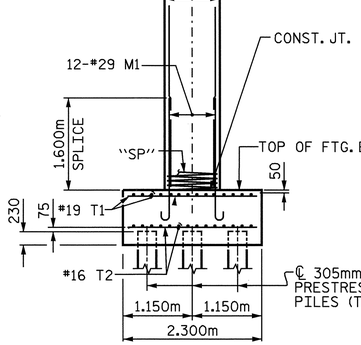

END ELEVATION

PROJECT NO. R-513C

ROBESON COUNTY

STATION: 277+68.339 -L-

SHEET 1 OF 2

STATE OF NORTH CAROLINA
DEPARTMENT OF TRANSPORTATION
RALEIGH

SUBSTRUCTURE

BENT #1

NORTH CAROLINA PROFESSIONAL SEAL 11259 ENGINEER DAVID R ANDERSON
3/22/04

REVISIONS						SHEET NO.
NO.	BY:	DATE:	NO.	BY:	DATE:	S-154
1			3			TOTAL SHEETS
2			4			312

STR. #3

DRAWN BY : S. M. RASHIDI DATE : 5/03/02
CHECKED BY : N. TRAN DATE : 11/21/02