SOIL TEST RESULTS

SAMPLE NO.	OFFSET	STATION	DEPTH INTERVAL	AASHTO CLASS.	L.L.	PL. I.	% BY WEIGHT C. SAND	F. SAND	SILT	CLAY	% PASSING SIEVES 10	40	200	% MOISTURE	% ORGANIC
SS 117	32.0 Rt	1+64.4	0.80-1.25	A-2-6(1)	36	14	19.9	52.3	3.6	24.2	100.0	94.4	29.8	17	NS

DESCRIPTION:
US 74 FROM SR1003 TO I-95

PREPARED BY:
CATLIN
ENGINEERS and SCIENTISTS
WILMINGTON, NORTH CAROLINA

DATE: 06/00

METRIC

5m 0 10m

CONST.REV.

R/W REV.

PROJECT NO.: 6.469002T	SHEET NO.
TIP NO.: R-0513C	108
COUNTY: ROBESON	

ROADWAY DESIGN ENGINEER | HYDRAULICS ENGINEER

PRELIMINARY PLANS
DO NOT USE FOR CONSTRUCTION
INCOMPLETE PLANS
DO NOT USE FOR R/W ACQUISITION

TGS ENGINEERS
ADAPTED FROM:
TGS ENGINEERS
975 WALNUT STREET
CARY, NC 27511
PH (919) 319-8850

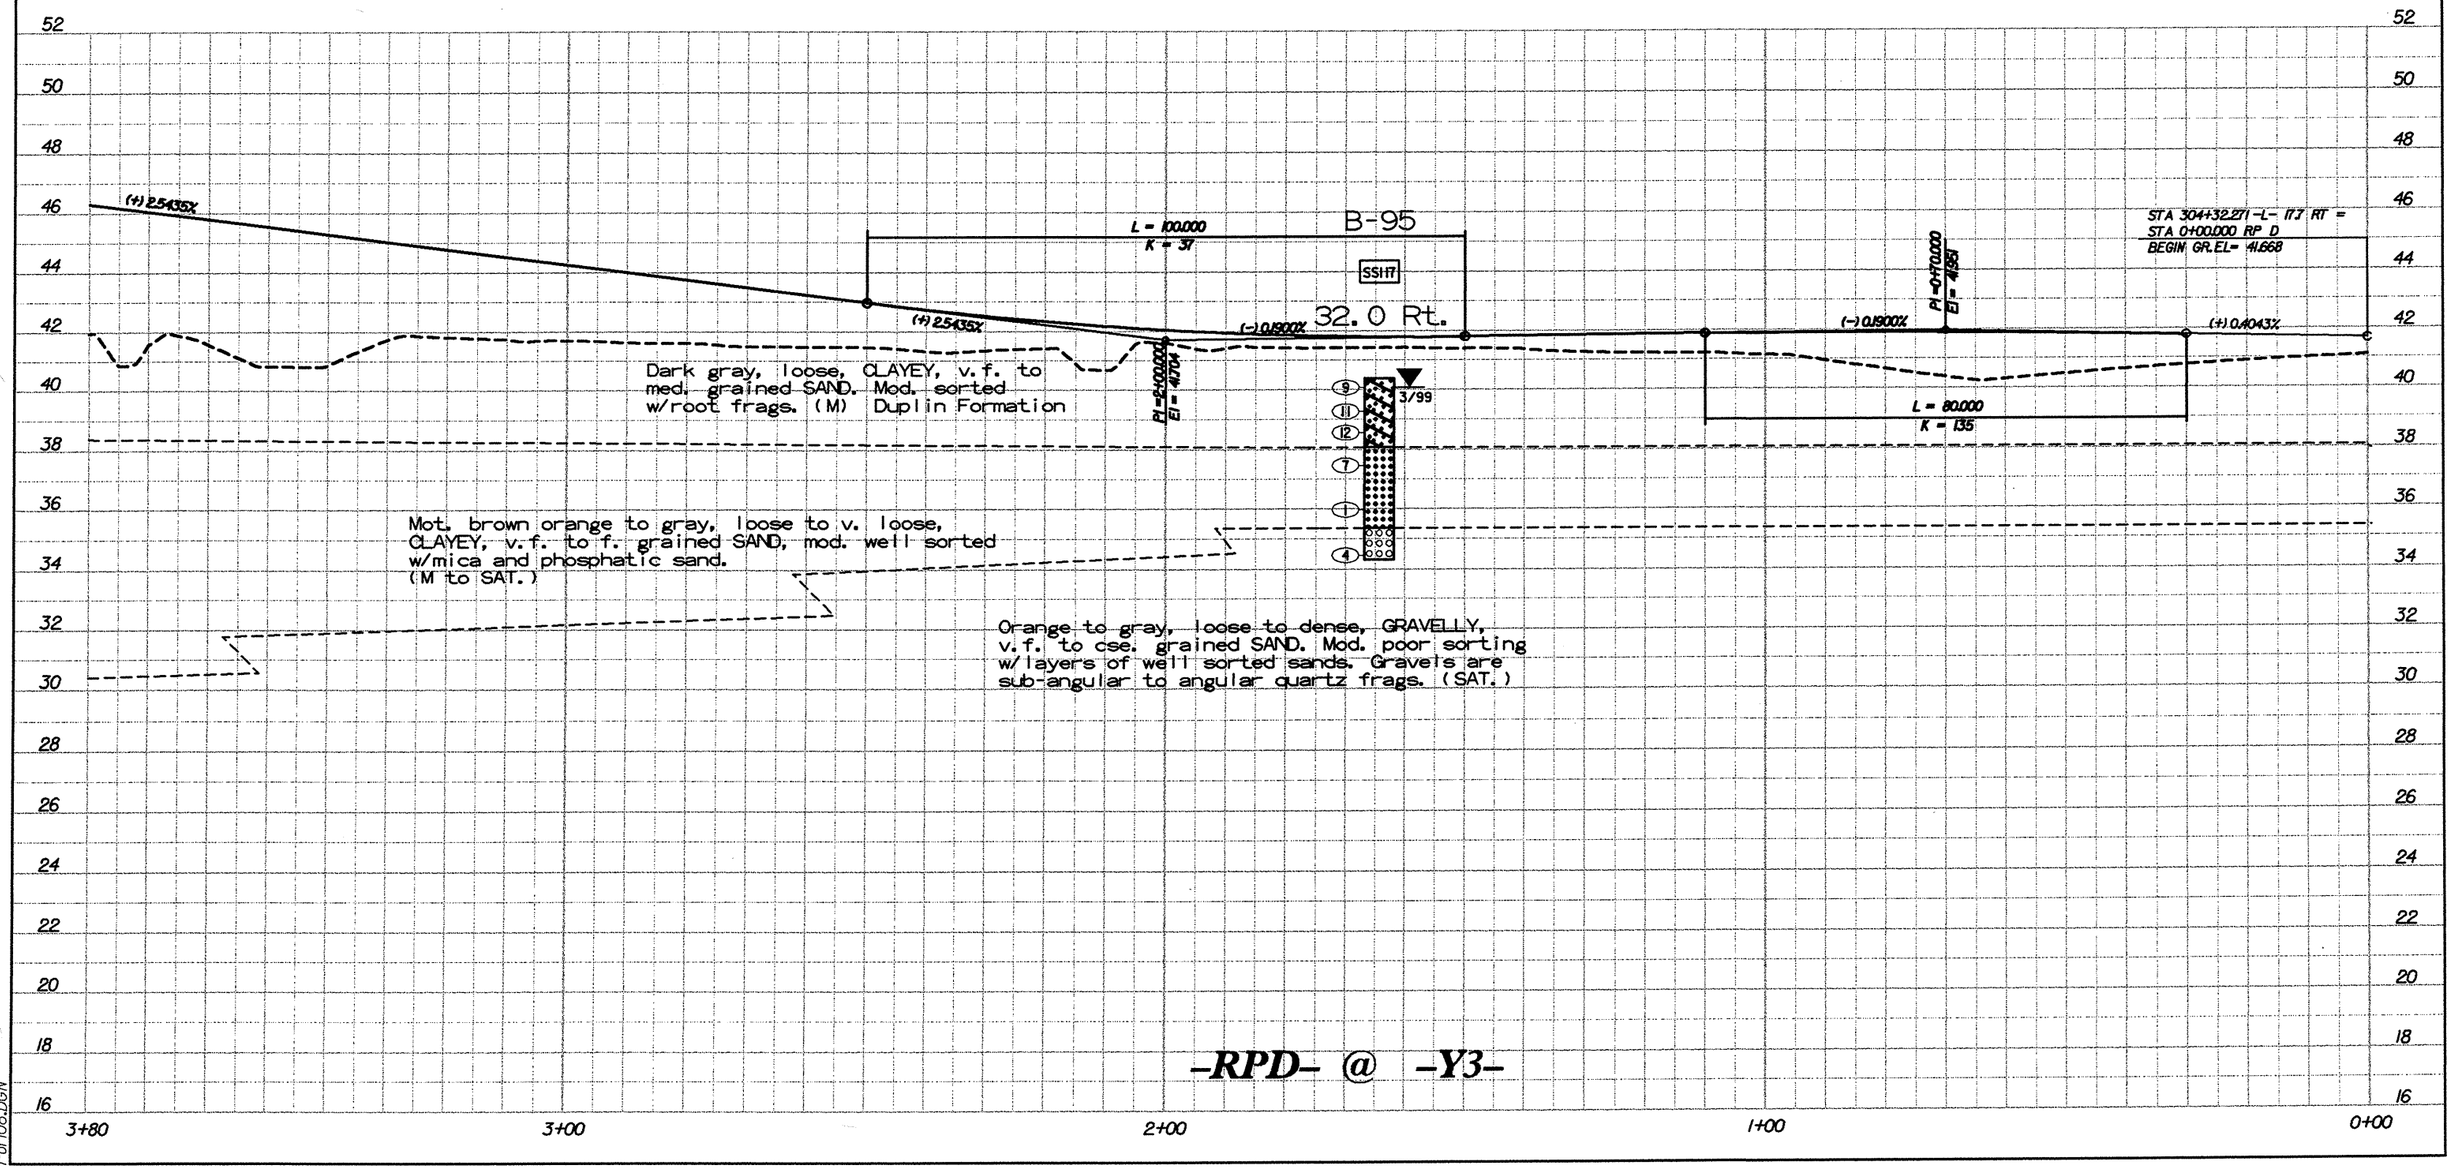

Por108.DGN