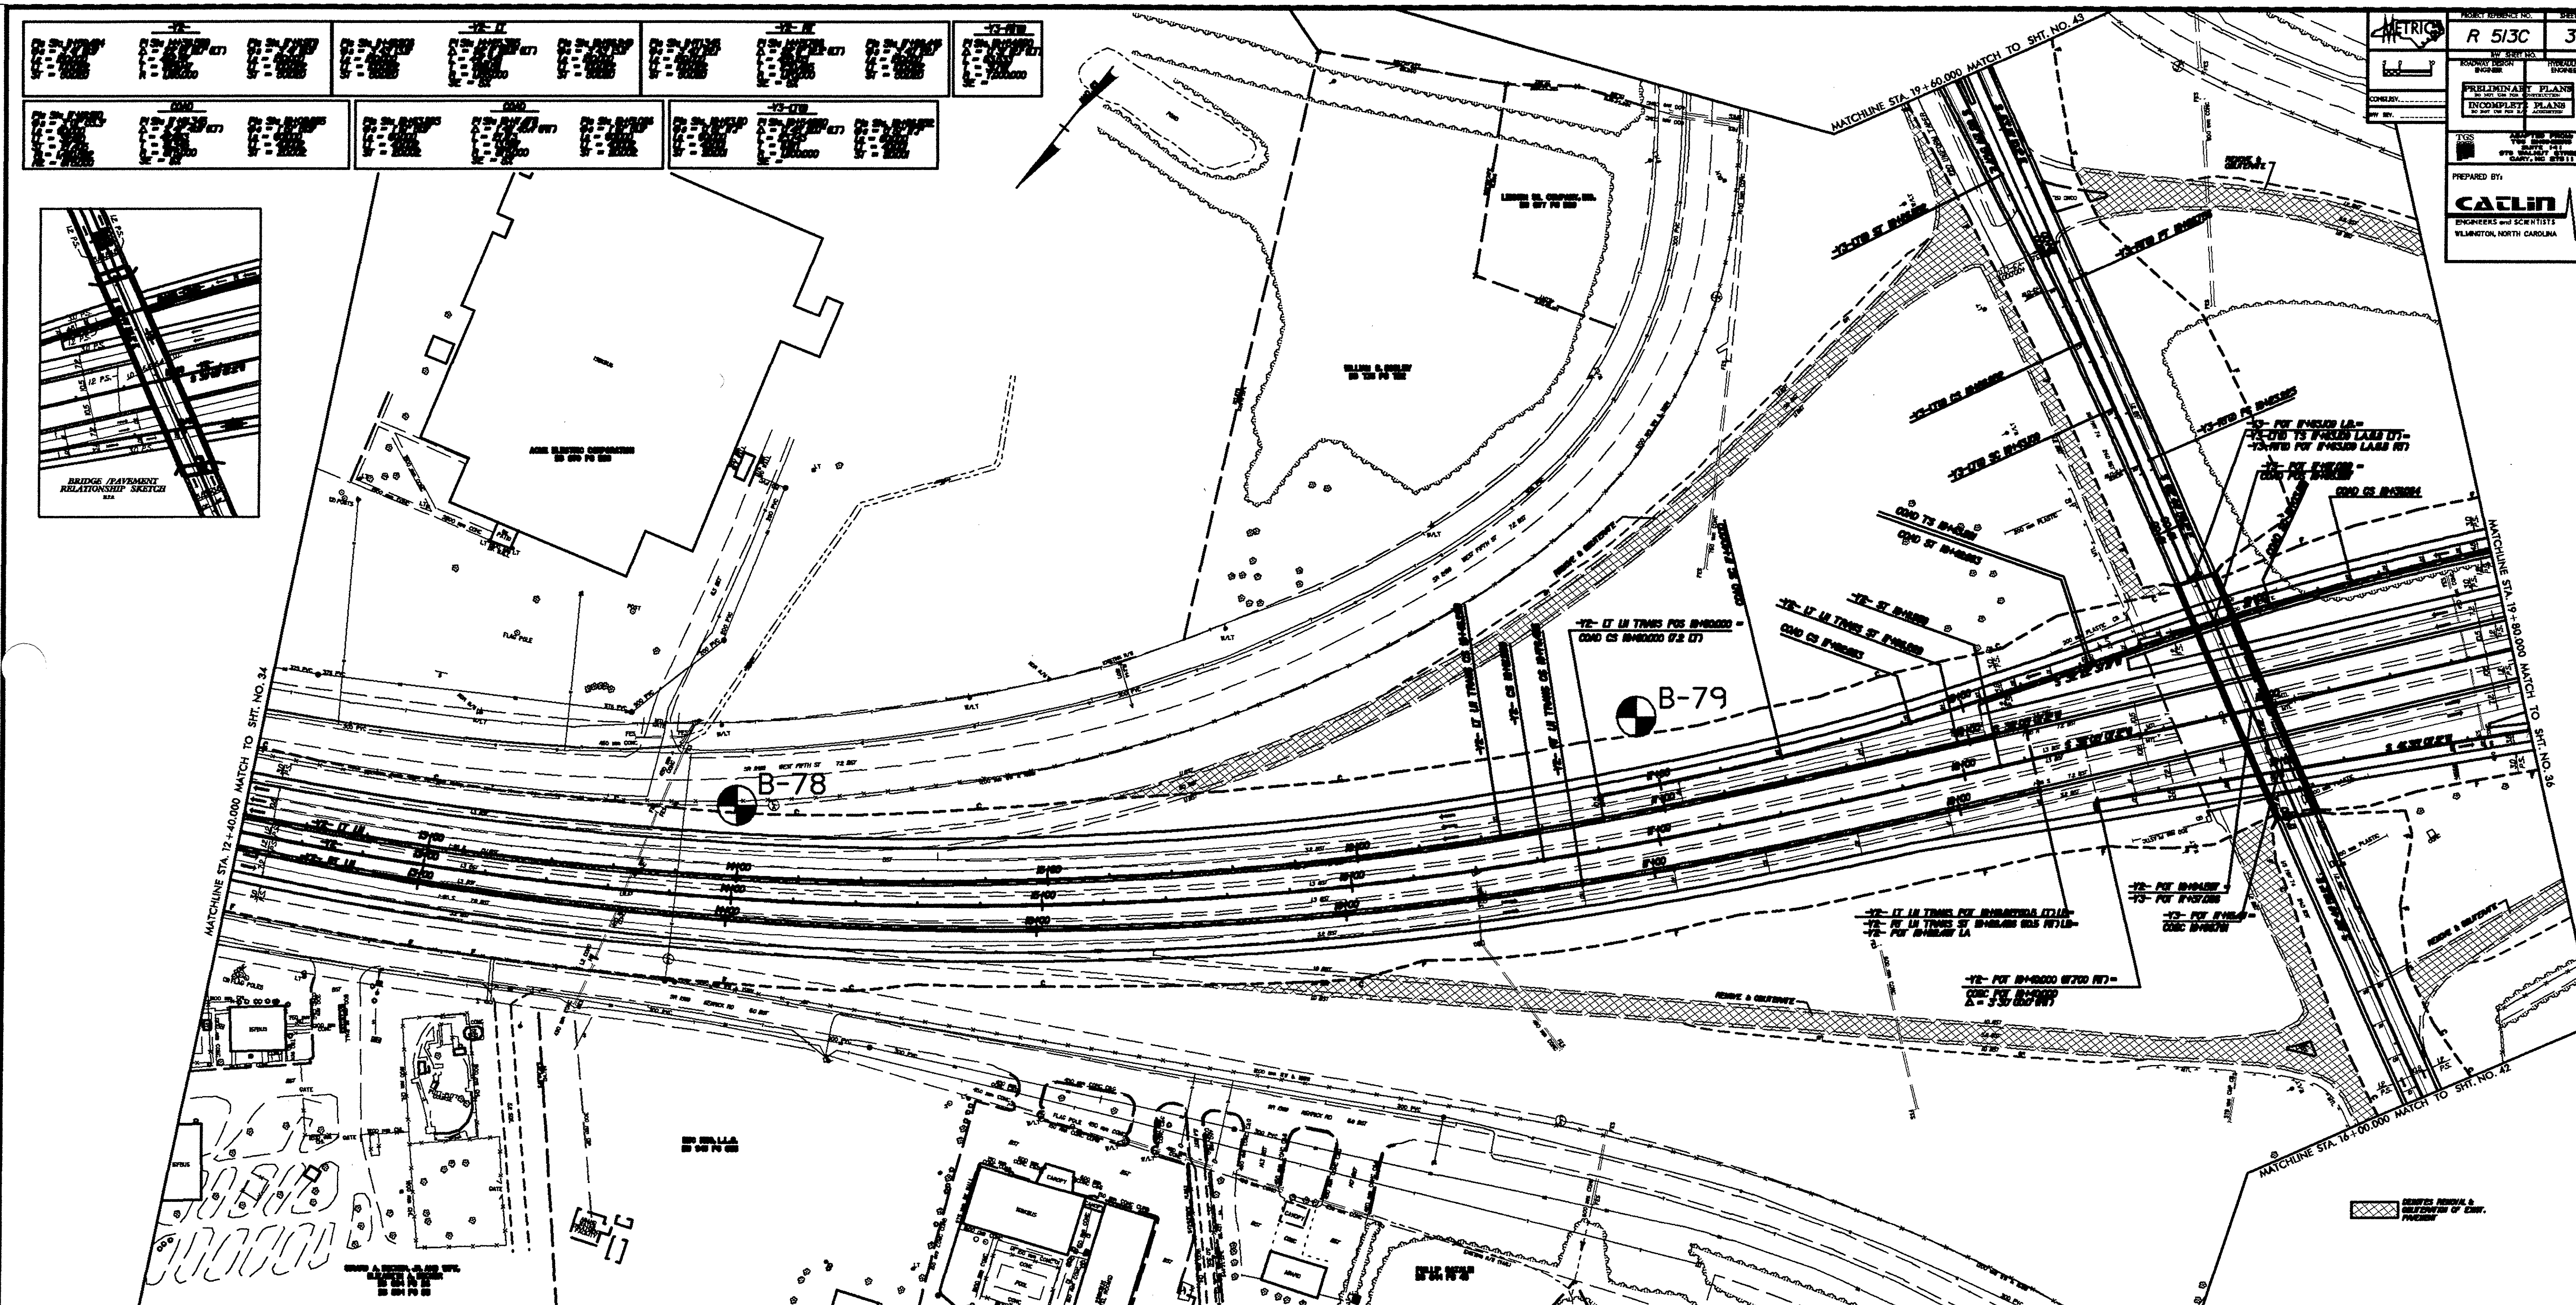
METRIC
PROJECT REFERENCE NO.
R 513C
SHEET NO.
35
R/W SHEET NO.
ROADWAY DESIGN ENGINEER
HYDRAULICS ENGINEER
PRELIMINARY PLANS
DO NOT USE FOR CONSTRUCTION
INCOMPLETE PLANS
DO NOT USE FOR R/W ACQUISITION
CONSULT. REV.
R/W REV.
TGS
PREPARED BY:
CATLIN
ENGINEERS and SCIENTISTS
WILMINGTON, NORTH CAROLINA
BRIDGE /PAVEMENT RELATIONSHIP SKETCH
MATCHLINE STA. 12+40.000 MATCH TO SHT. NO. 34
MATCHLINE STA. 19+60.000 MATCH TO SHT. NO. 43
MATCHLINE STA. 19+80.000 MATCH TO SHT. NO. 36
MATCHLINE STA. 16+00.000 MATCH TO SHT. NO. 42
B-78
B-79
FLAG POLE
-Y2- LT LN TRANS POS 10+60.000 =
COAD CS 10+60.000 (7.2 LT)
DENOTES REMOVAL & OBLITERATION OF EXIST. PAVEMENT