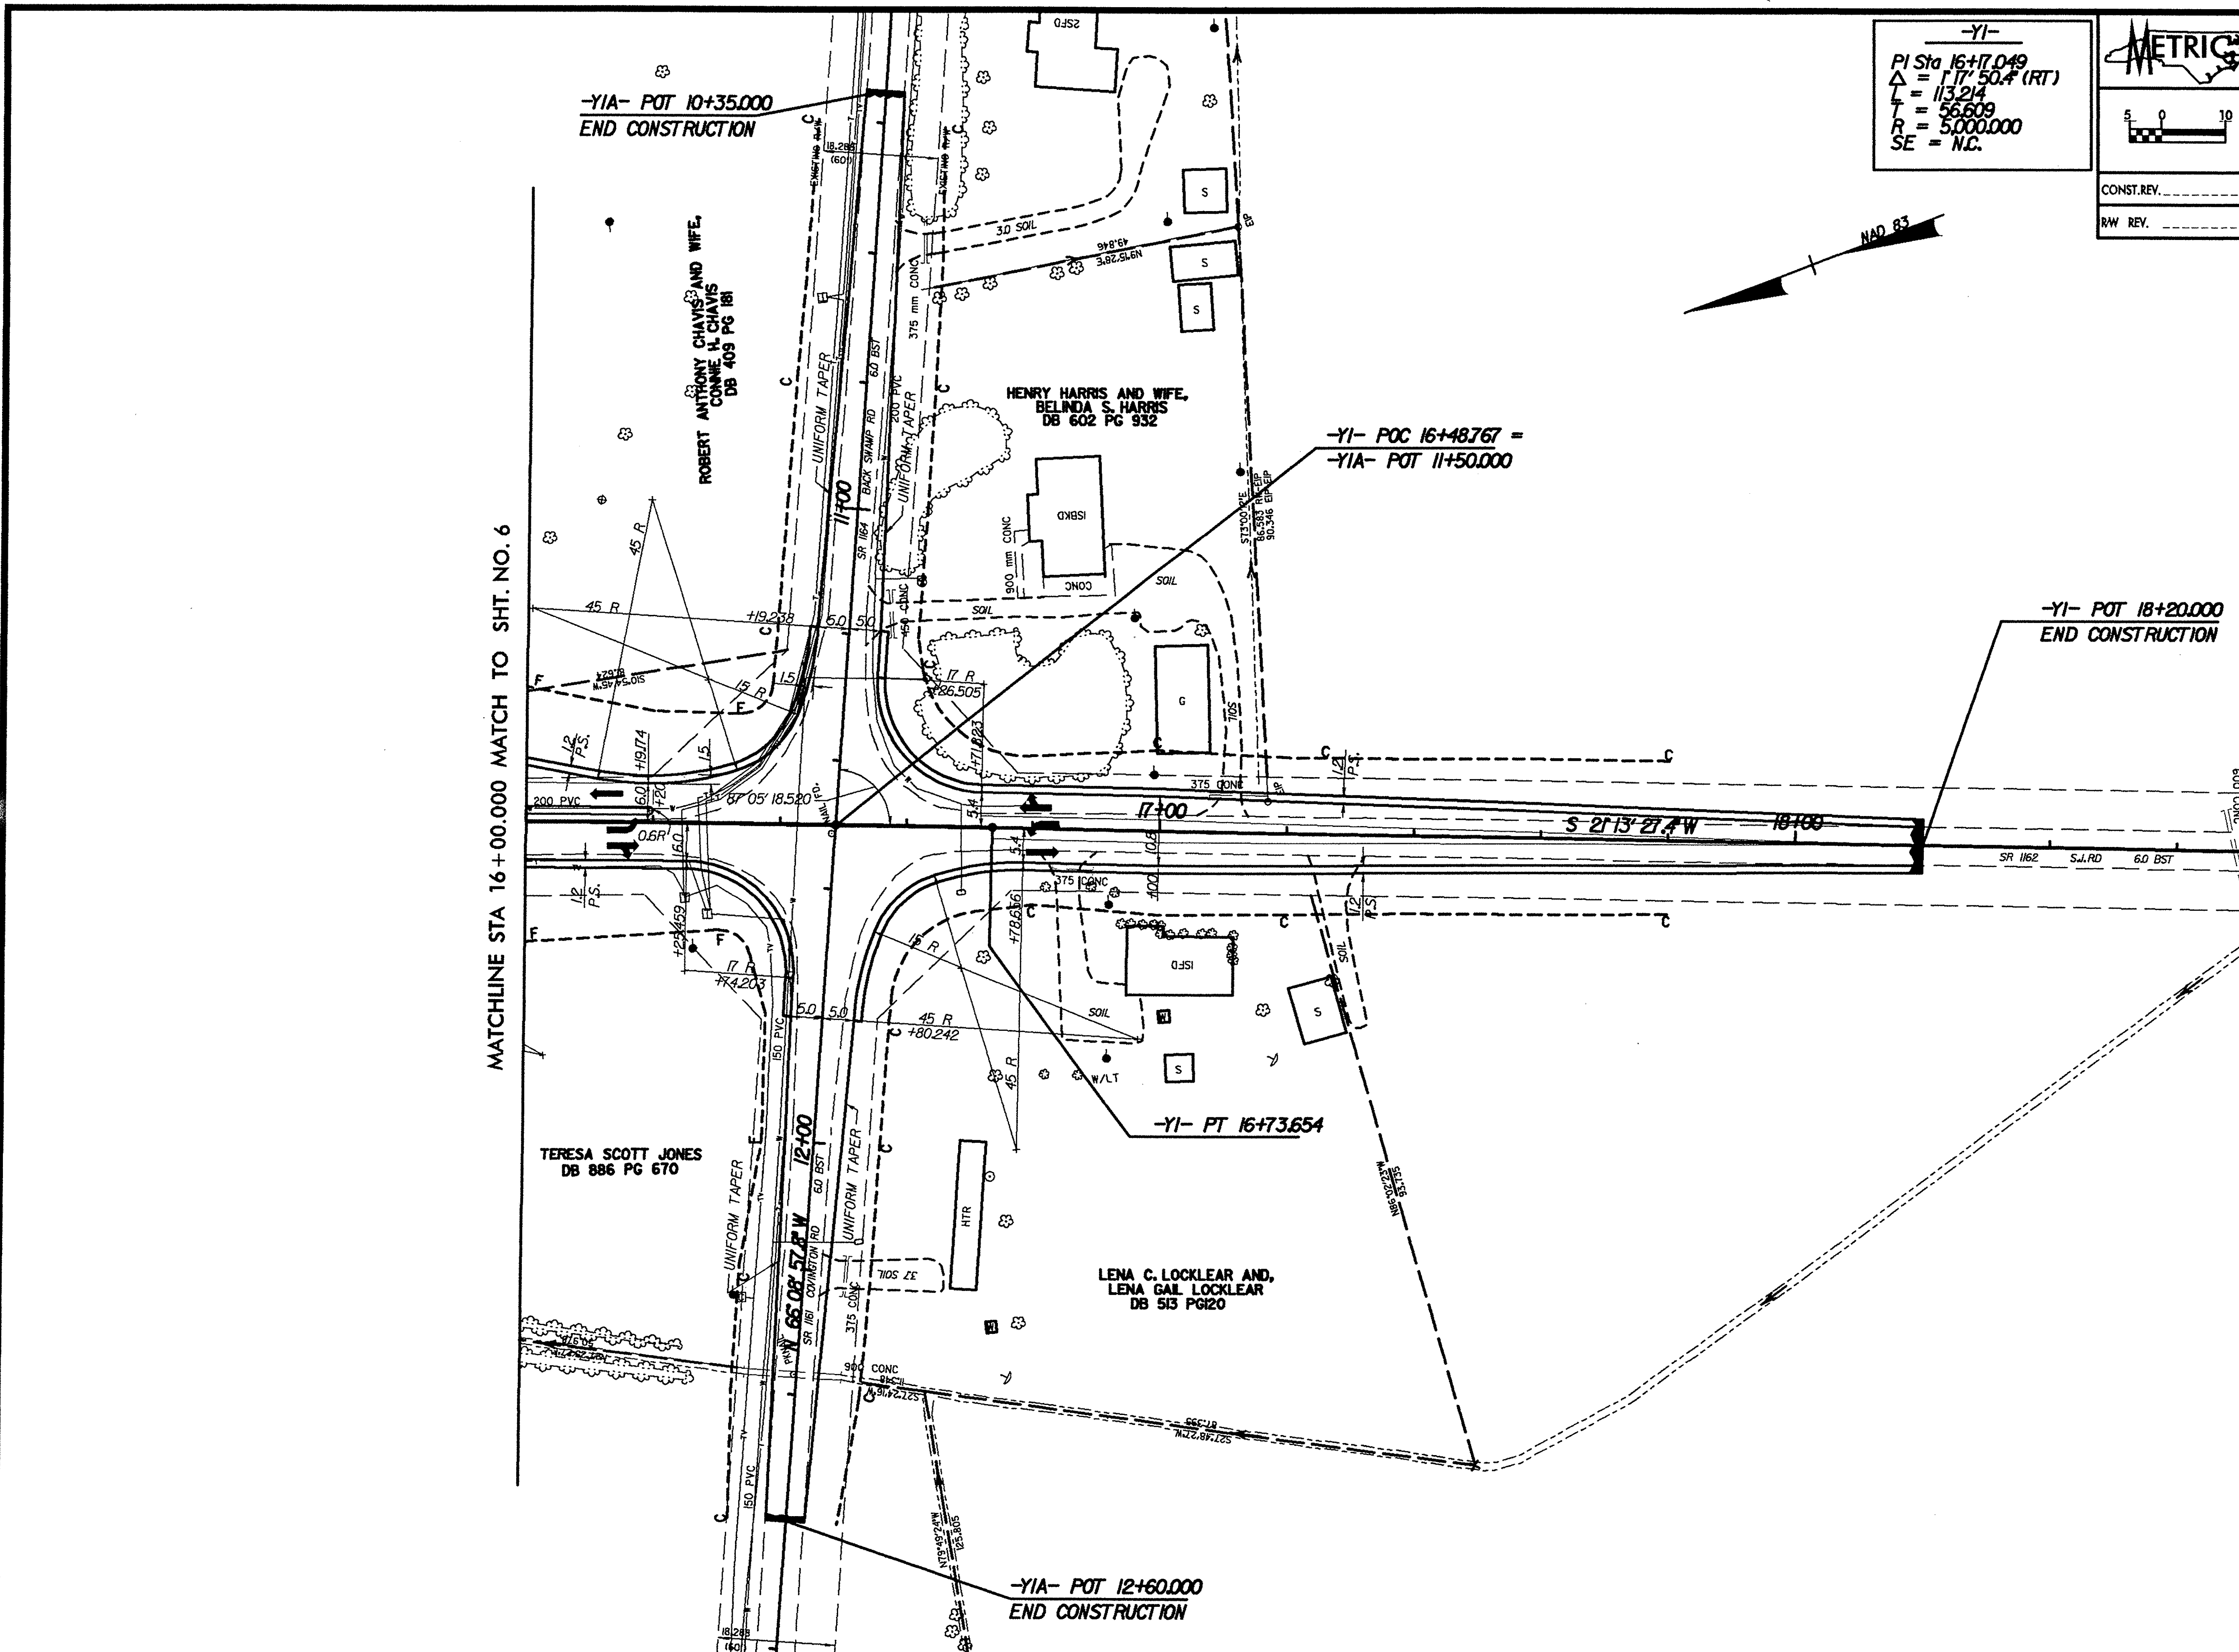

METRIC

CONST. REV.

R/W REV.

PROJECT REFERENCE NO.	SHEET NO.
R 513C	31

R/W SHEET NO.

ROADWAY DESIGN ENGINEER | HYDRAULICS ENGINEER

PRELIMINARY PLANS
DO NOT USE FOR CONSTRUCTION

INCOMPLETE PLANS
DO NOT USE FOR R/W ACQUISITION

TGS ENGINEERS

ADAPTED FROM:
TGS ENGINEERS
SUITE 141
975 WALNUT STREET
CARY, NC 27511

PREPARED BY:

CATLIN
ENGINEERS and SCIENTISTS
WILMINGTON, NORTH CAROLINA

$$$$$$SYSTIME$$$$$
$$$$$$$$$$$$$$$DG.
$$$USERNAME$$$$