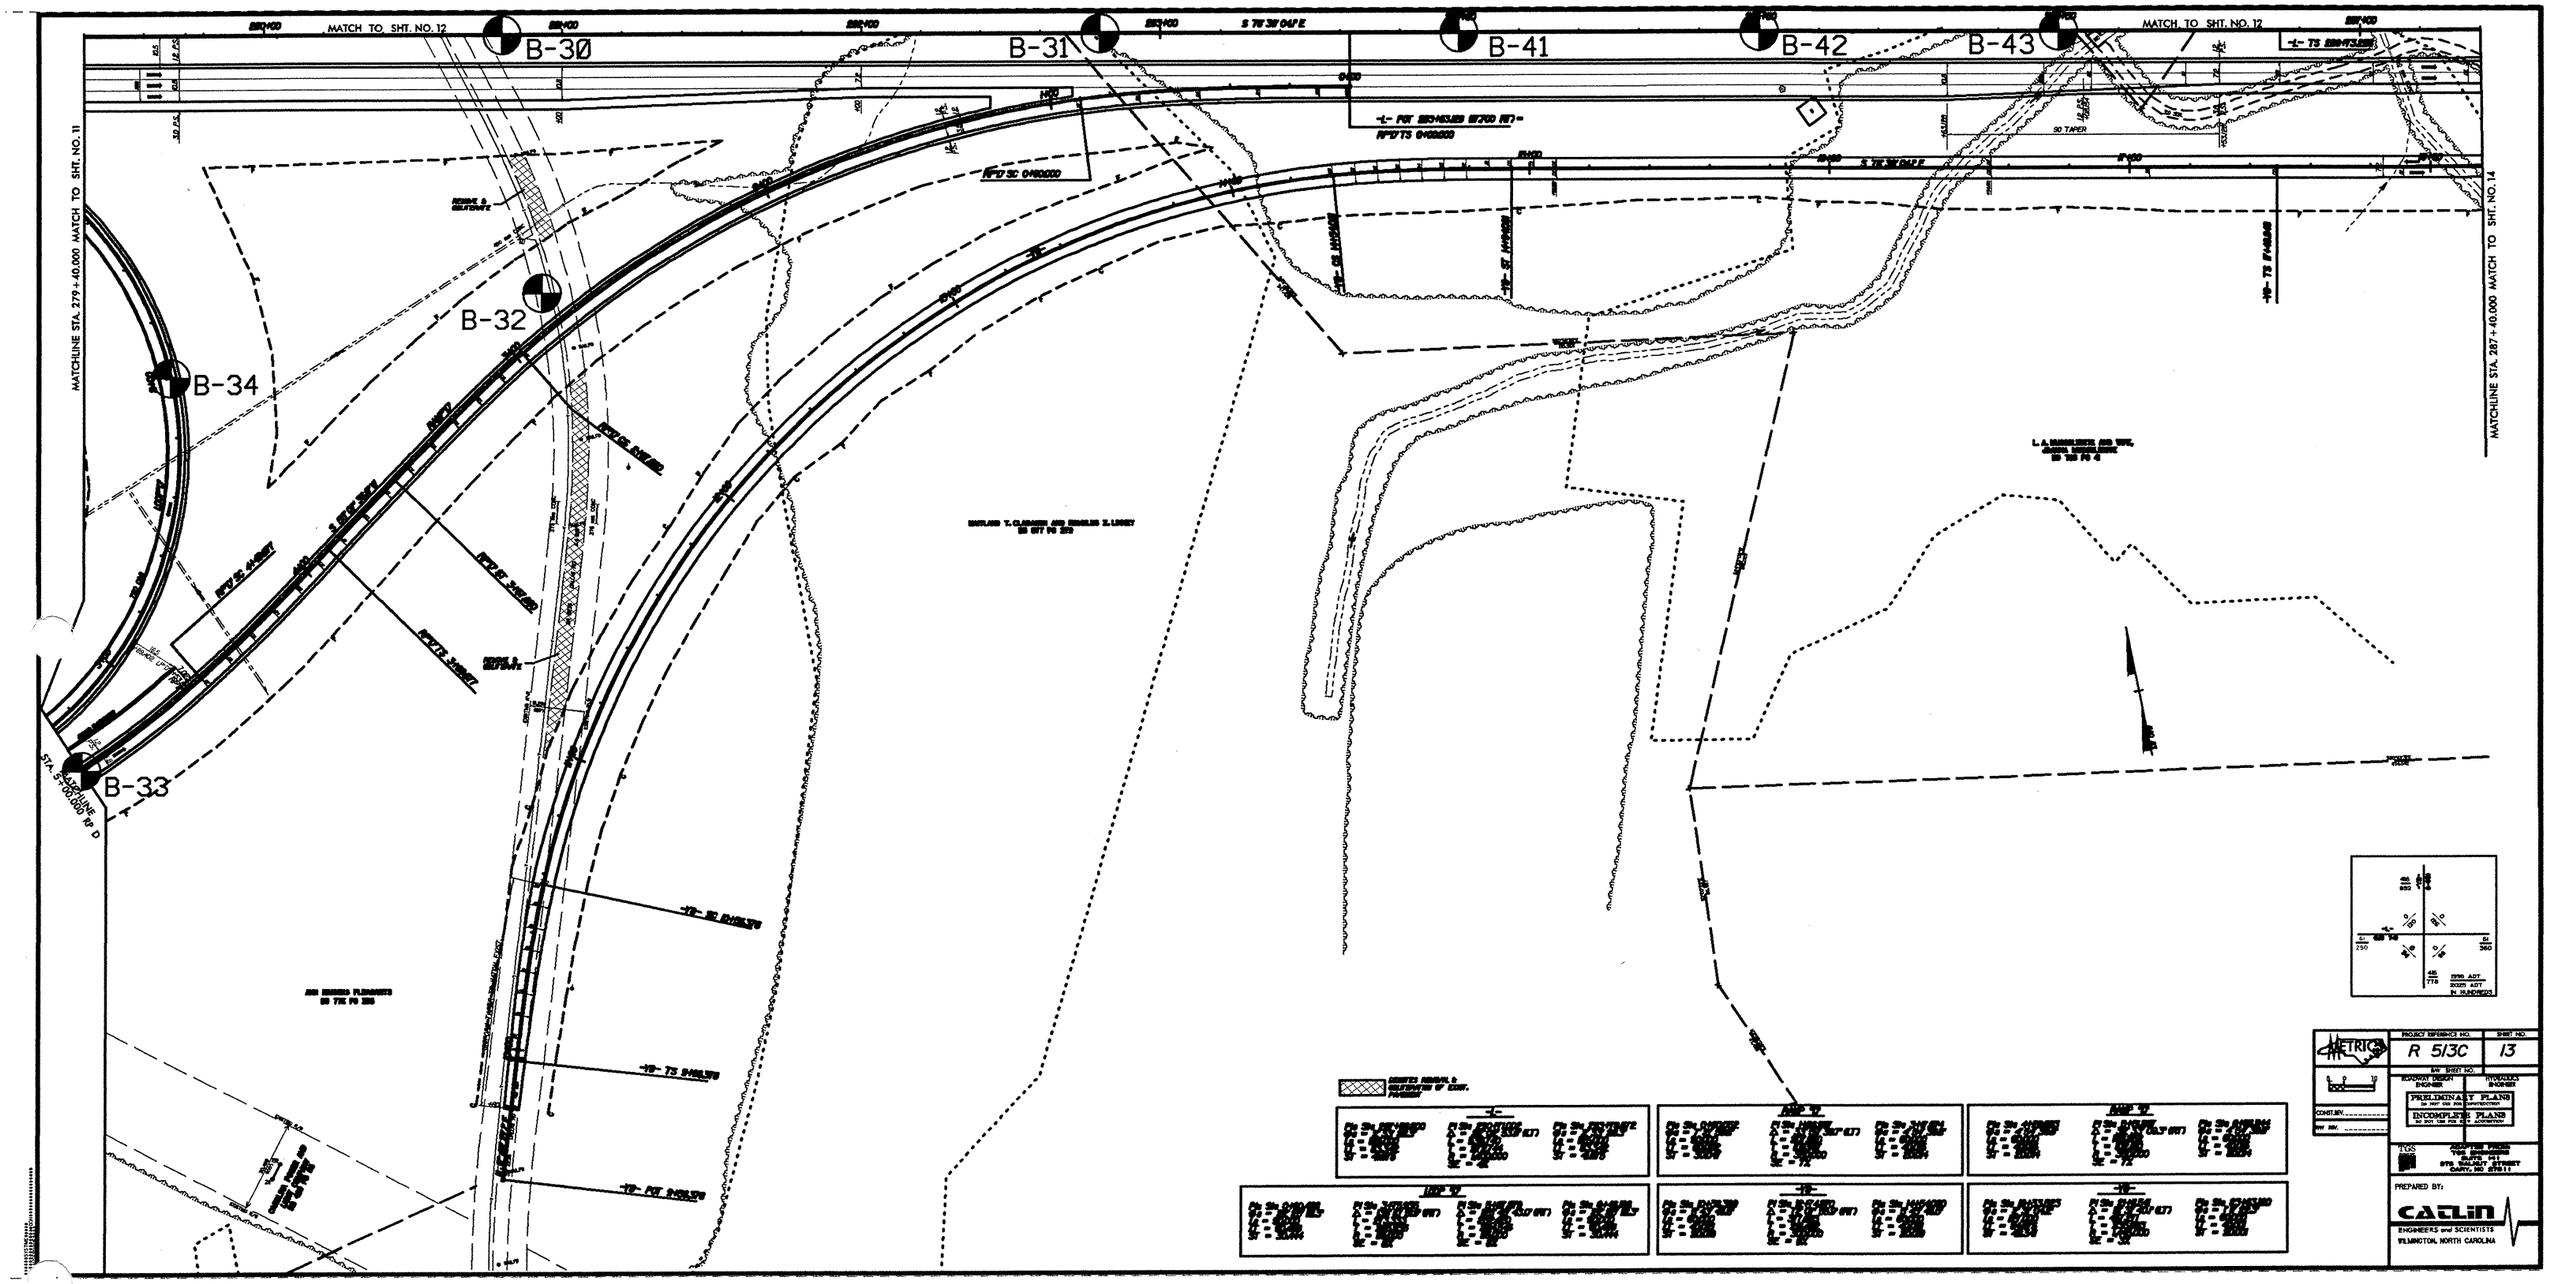
MATCH TO SHT. NO. 12
B-30
B-31
B-41
B-42
B-43
B-32
B-34
B-33
MATCHLINE STA. 279+40.000 MATCH TO SHT. NO. 11
MATCHLINE STA. 287+40.000 MATCH TO SHT. NO. 14
90 TAPER
METRIC
PROJECT REFERENCE NO.
R 513C
SHEET NO.
13
PRELIMINARY PLANS
INCOMPLETE PLANS
PREPARED BY:
CATLIN
ENGINEERS and SCIENTISTS
WILMINGTON, NORTH CAROLINA