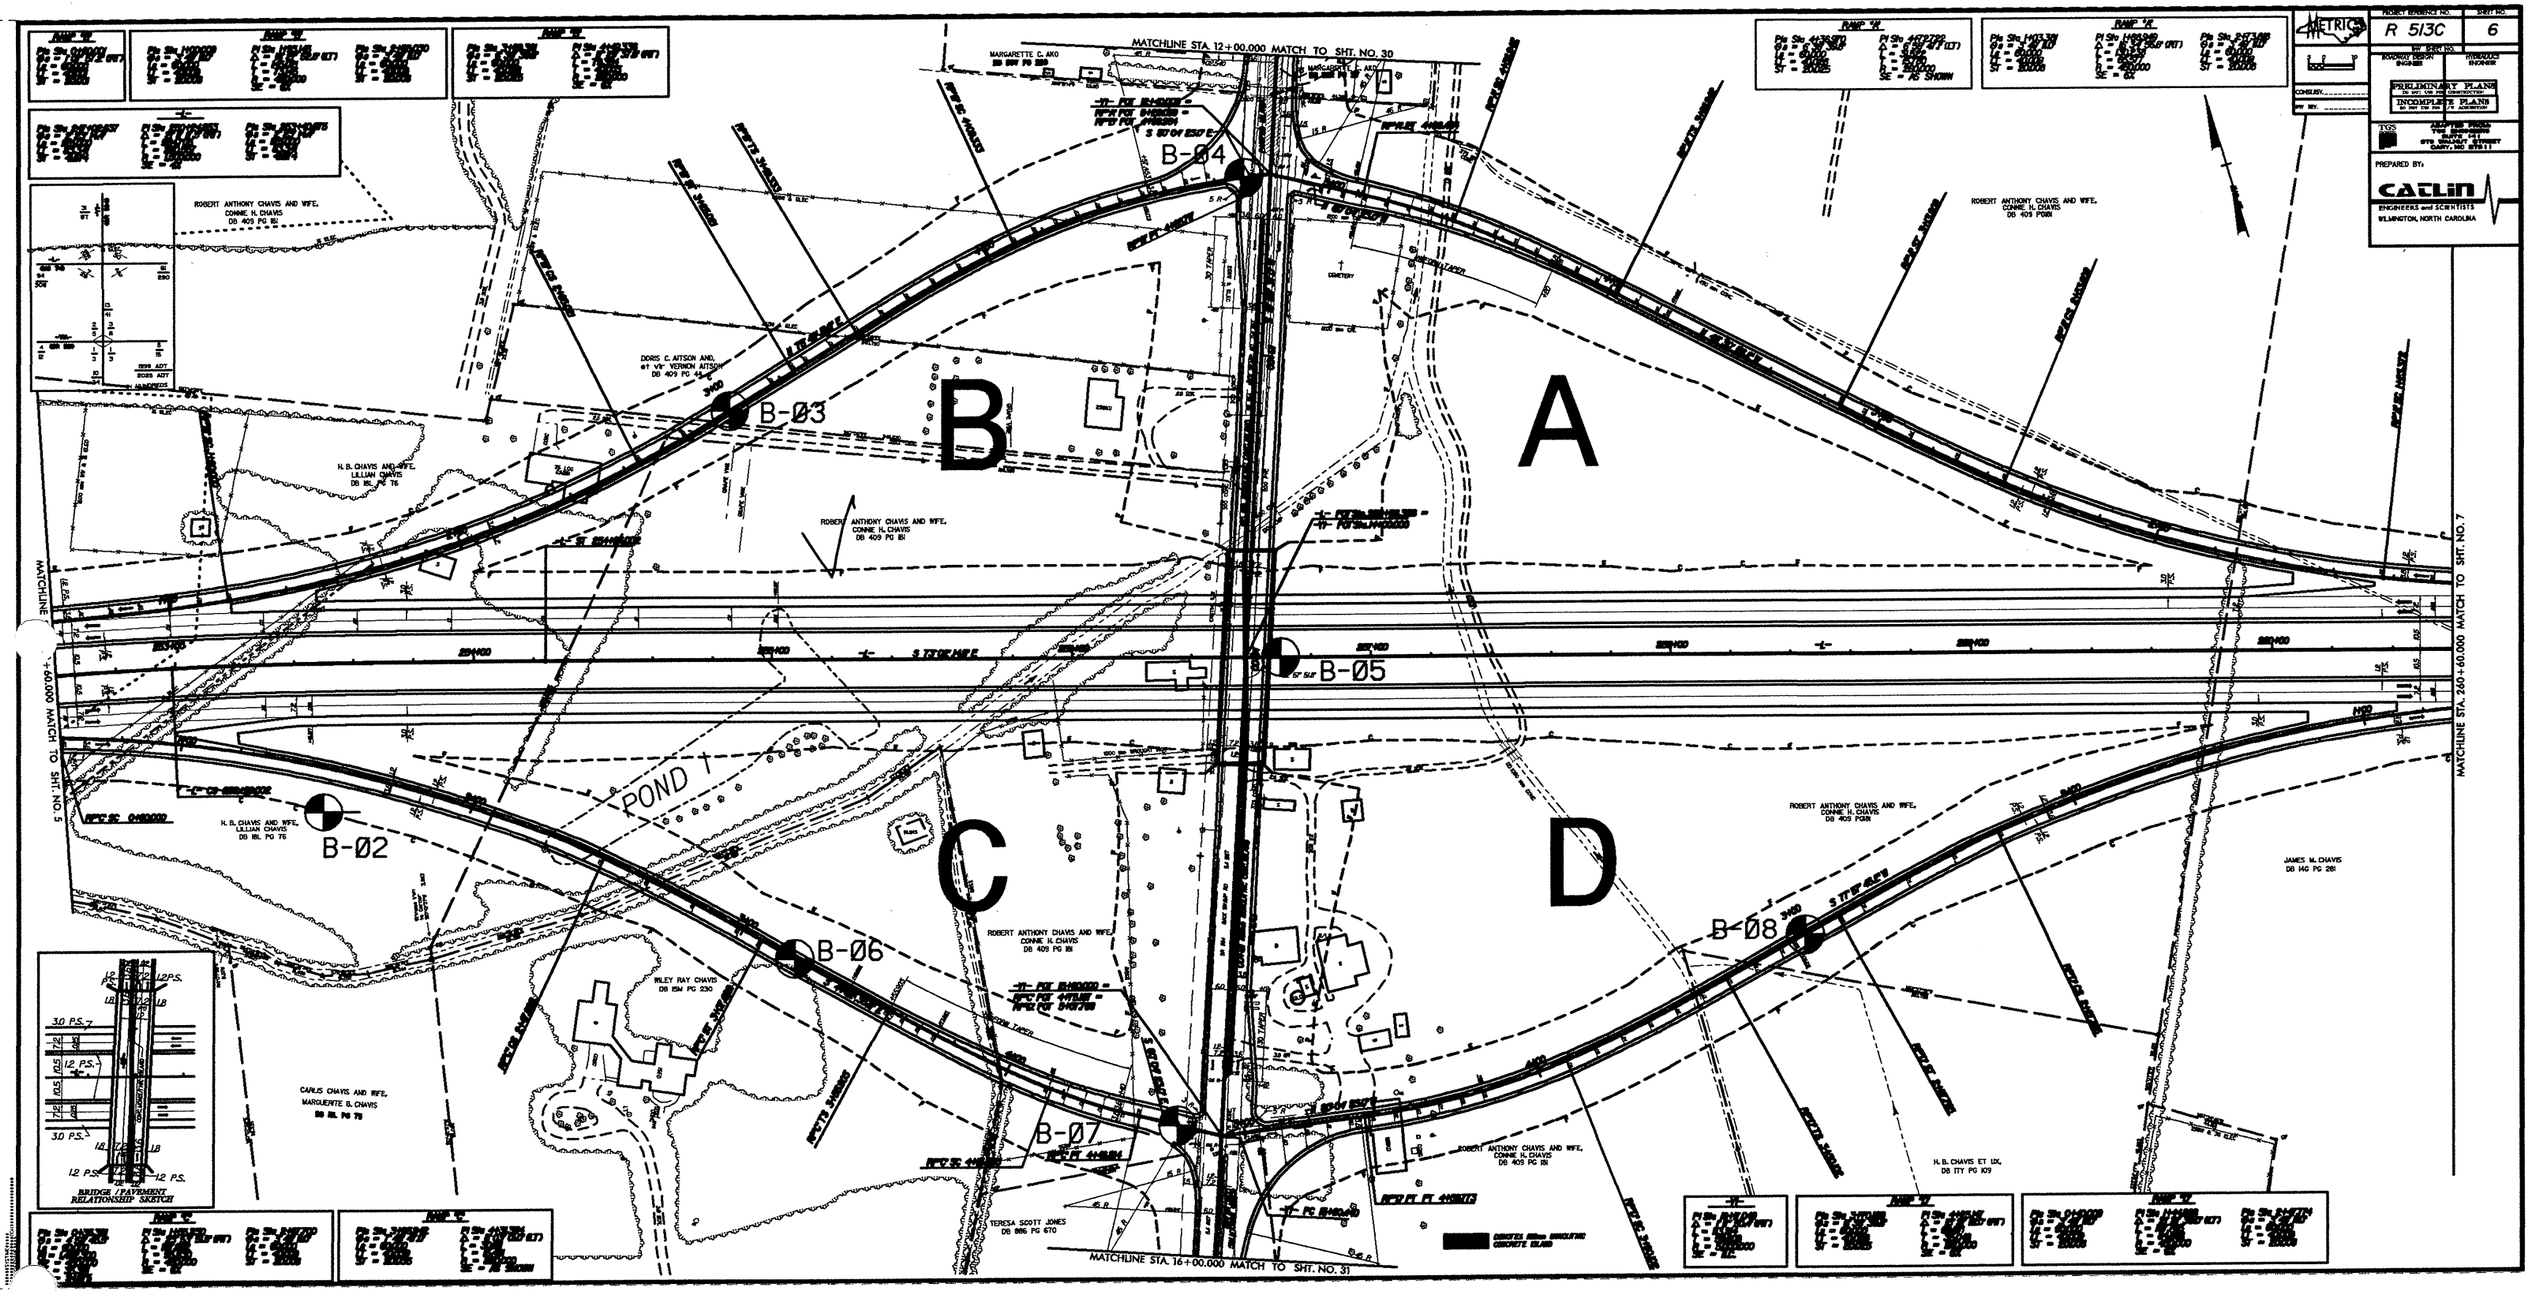

PROJECT REFERENCE NO.	SHEET NO.
R 513C	6

PRELIMINARY PLANS
INCOMPLETE PLANS

PREPARED BY:
CATLIN
ENGINEERS and SCIENTISTS
WILMINGTON, NORTH CAROLINA