WBS ELEMENT	SHEET 4 OF 25
3CRJ0101J2	39190
39181	3CR.301024J2

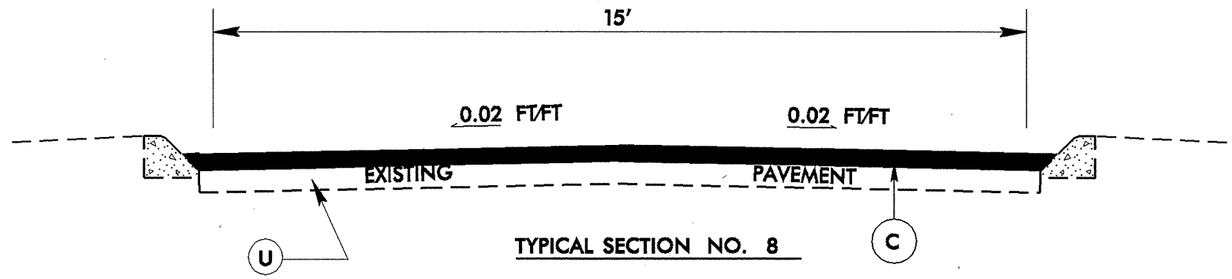

TYPICAL SECTION NO. 8

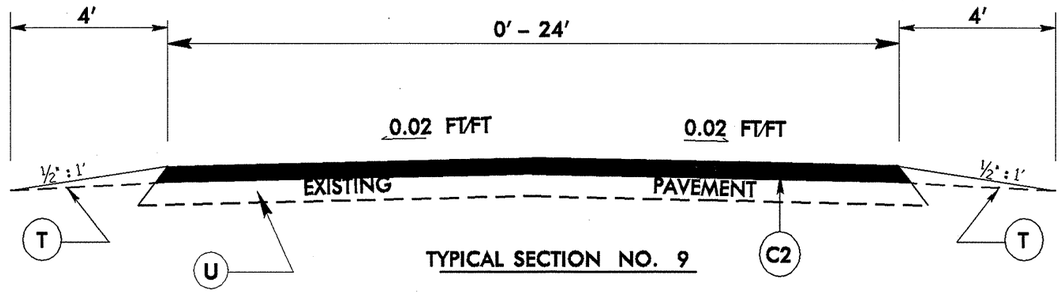

TYPICAL SECTION NO. 9

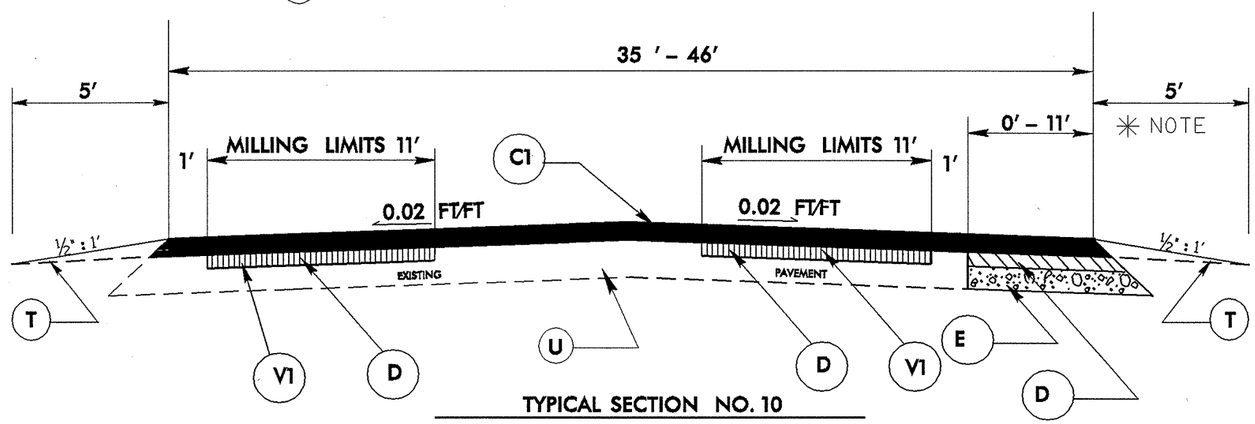

TYPICAL SECTION NO. 10

✳ NOTE: RIGHT TURN LANES AT SR 1210, SR 1101, SR 1217 AND FAITH BLVD., SEE SHEETS 12, 13, 14 AND 15

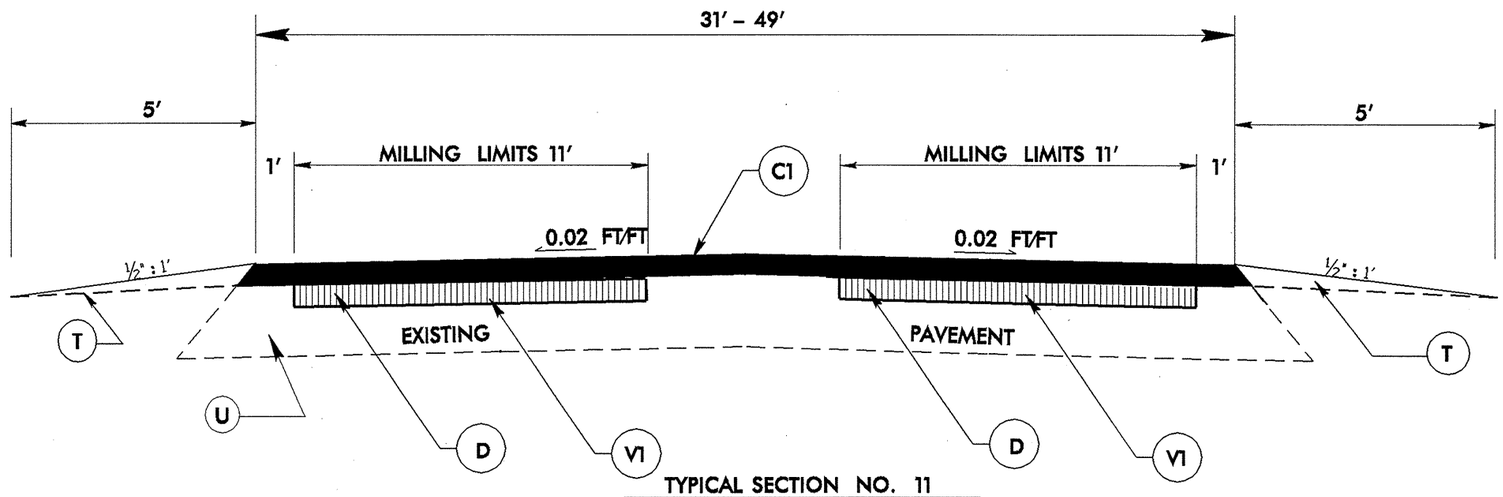

TYPICAL SECTION NO. 11

06-OCT-2004 12:21
W:\Resurfacing Projects\Division 3\3CR1010ETC.dgn
pbenfield AT