WBS ELEMENT	SHEET 3 OF 25
3CRJ0101J2	39190
39181	3CRJ0102 4J2

6/2/99

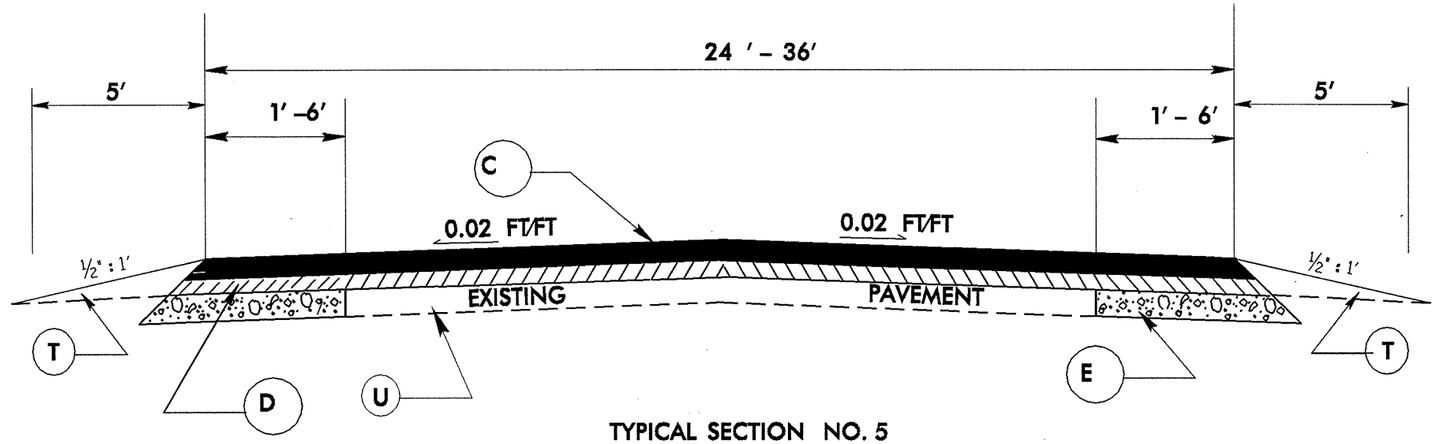

TYPICAL SECTION NO. 5

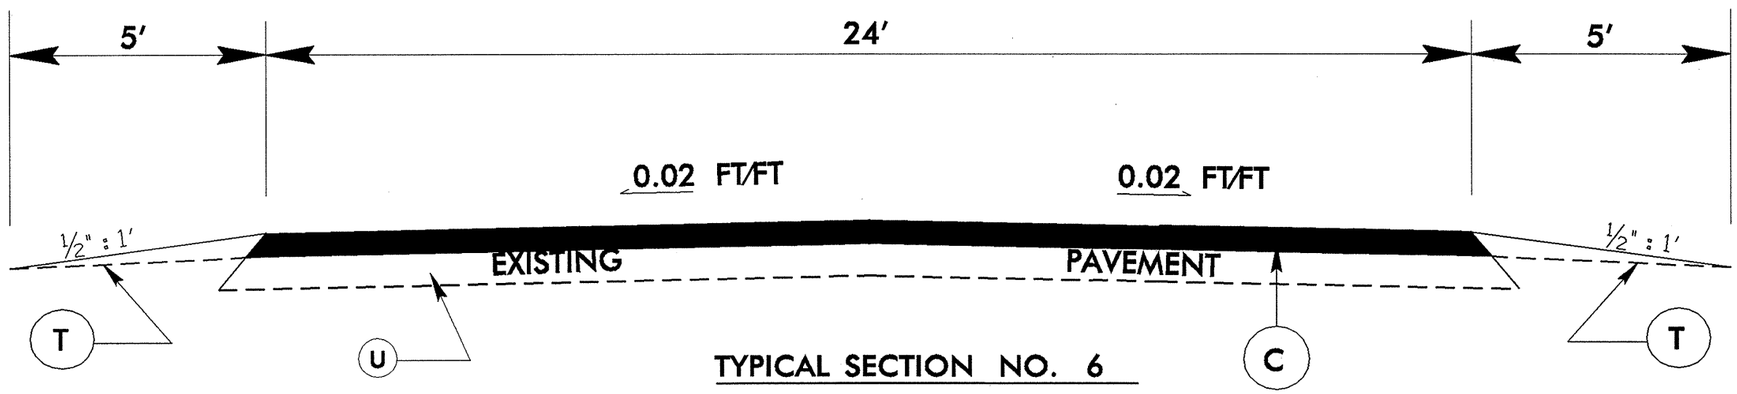

TYPICAL SECTION NO. 6

6/2/99

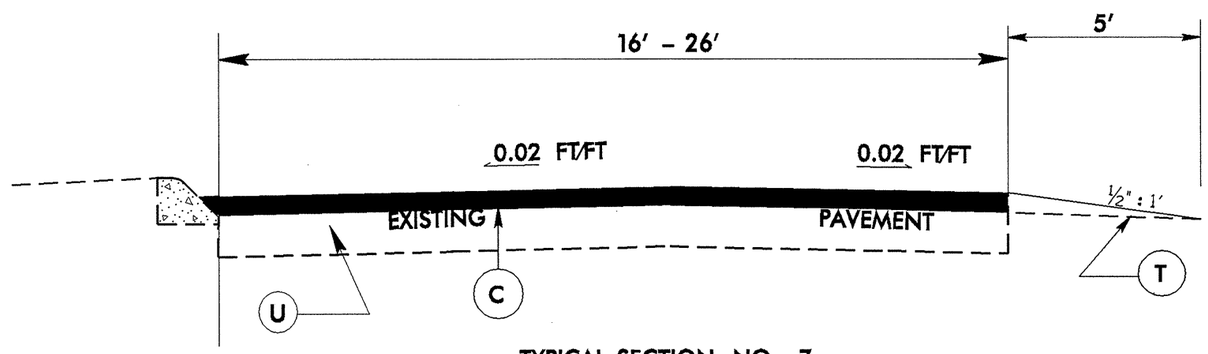

TYPICAL SECTION NO. 7

06-OCT-2004 12:20
W:\Resurfacing Projects\Division 3\3CR1010ETC.dgn
Planned BY