PROJECT REFERENCE NO.	SHEET NO.
U-2912	SIGN-7

METRIC

7/14/04

NORTH CAROLINA PROFESSIONAL SEAL 028387 ENGINEER AYMAN I. ALQUDWAH

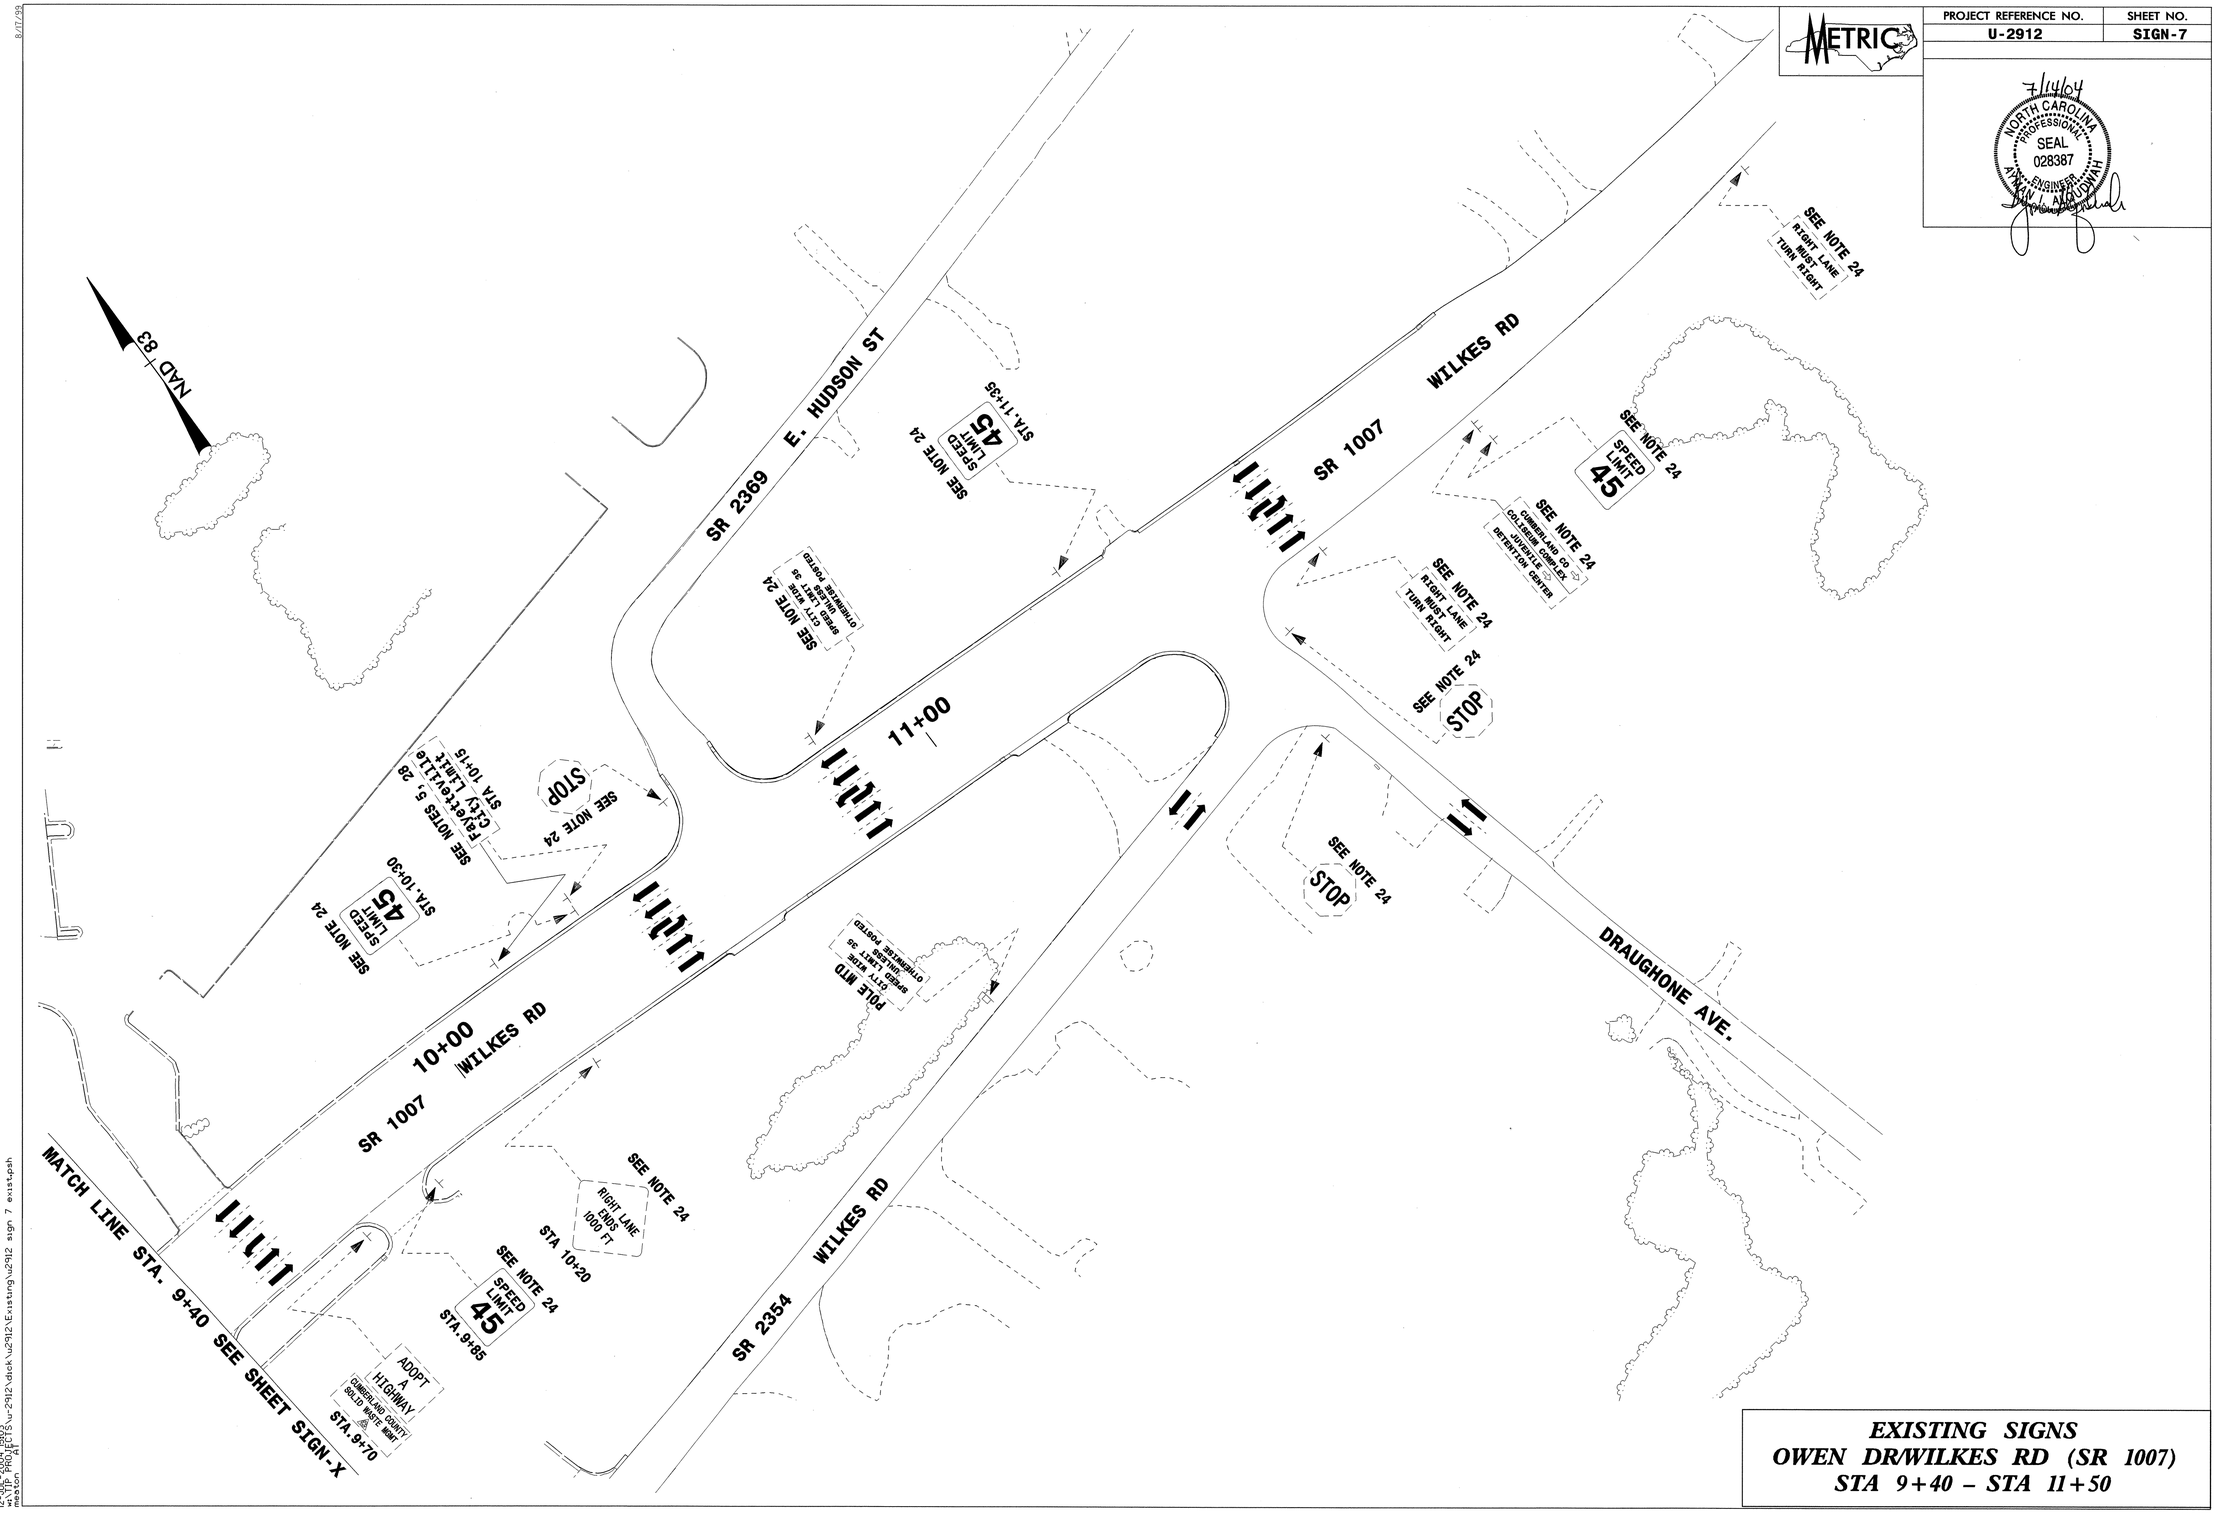

EXISTING SIGNS
OWEN DR/WILKES RD (SR 1007)
STA 9+40 – STA 11+50

TESN187190 Monday July 12 2004 u2912 sign 7 exist.m