PROJECT REFERENCE NO.	SHEET NO.
R-2568B	EC-7/CONST.8
R/W SHEET NO.	8
ROADWAY DESIGN ENGINEER	HYDRAULICS ENGINEER

METRIC

5 0 10

CONST.REV.

R/W REV.

NOTE:
PLACE TEMPORARY ROCK SEDIMENT DAMS TYPE- B AND TEMPORARY ROCK SILT CHECKS TYPE-A AT DRAINAGE OUTLETS.

CLEARING AND GRUBBING EROSION CONTROL FOR CONSTRUCTION SHEET 8

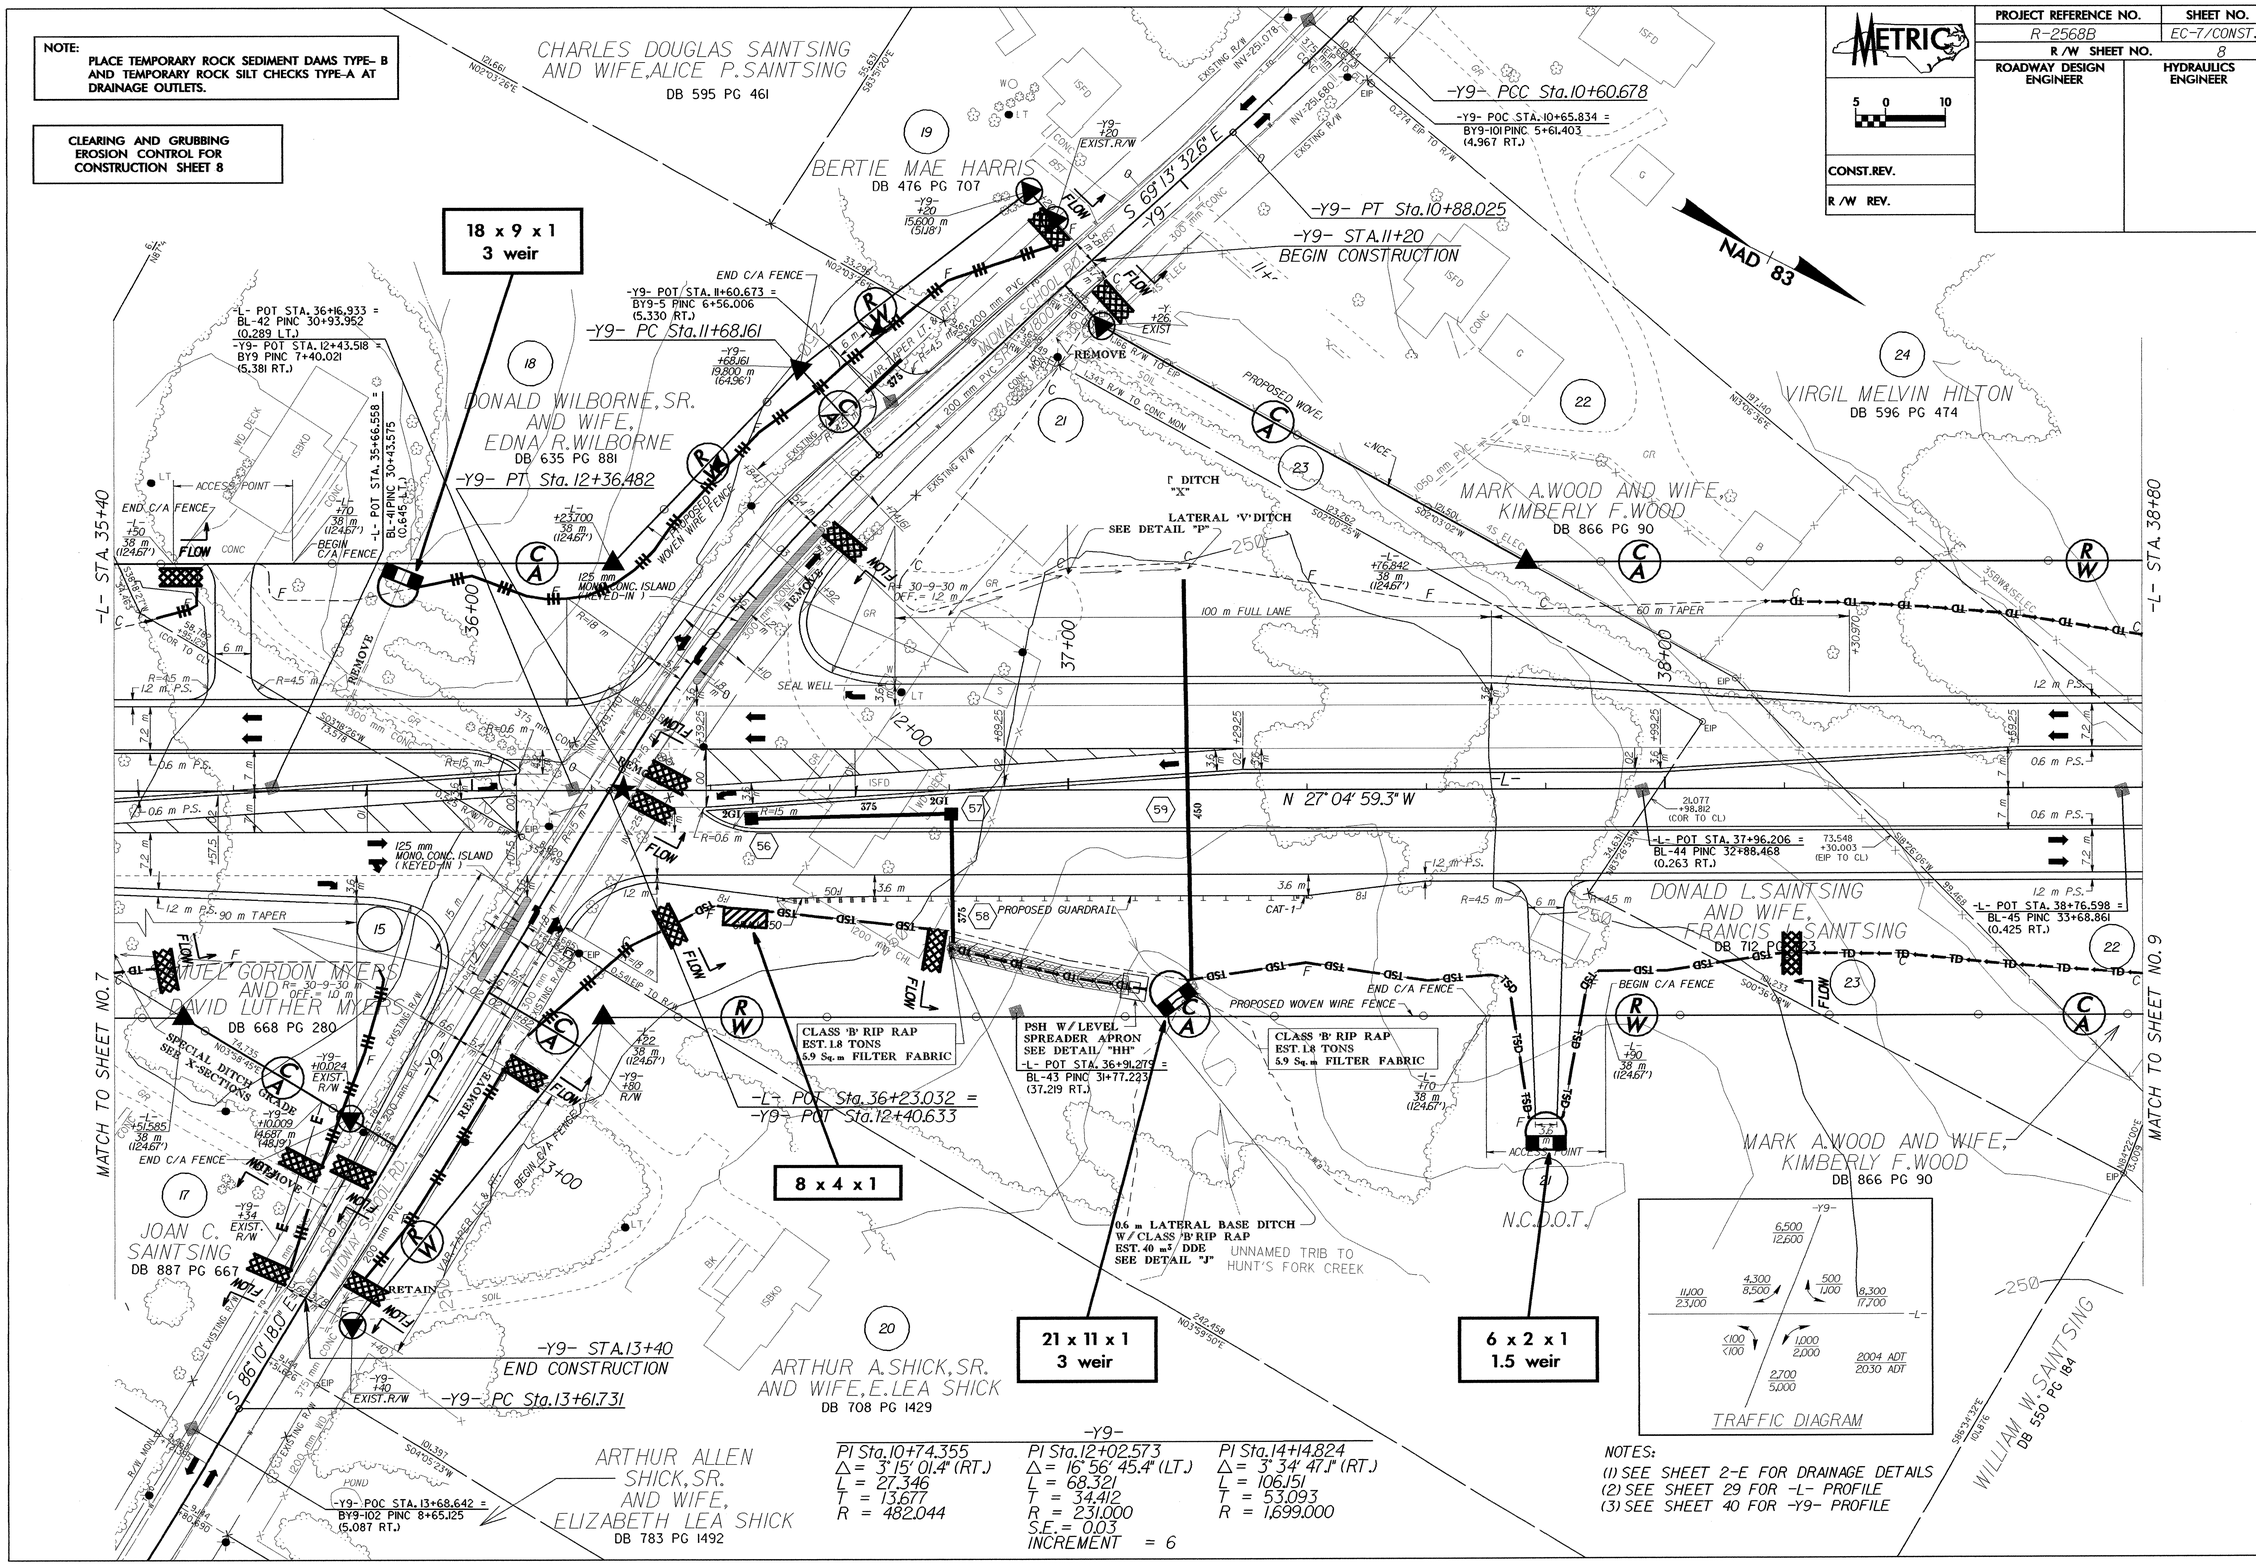

18 x 9 x 1
3 weir

8 x 4 x 1

21 x 11 x 1
3 weir

6 x 2 x 1
1.5 weir

-Y9-

PI Sta.10+74.355	PI Sta.12+02.573	PI Sta.14+14.824
Δ = 3° 15' 01.4" (RT.)	Δ = 16° 56' 45.4" (LT.)	Δ = 3° 34' 47.1" (RT.)
L = 27.346	L = 68.321	L = 106.151
T = 13.677	T = 34.412	T = 53.093
R = 482.044	R = 231.000	R = 1,699.000
	S.E. = 0.03	
	INCREMENT = 6	

NOTES:
(1) SEE SHEET 2-E FOR DRAINAGE DETAILS
(2) SEE SHEET 29 FOR -L- PROFILE
(3) SEE SHEET 40 FOR -Y9- PROFILE