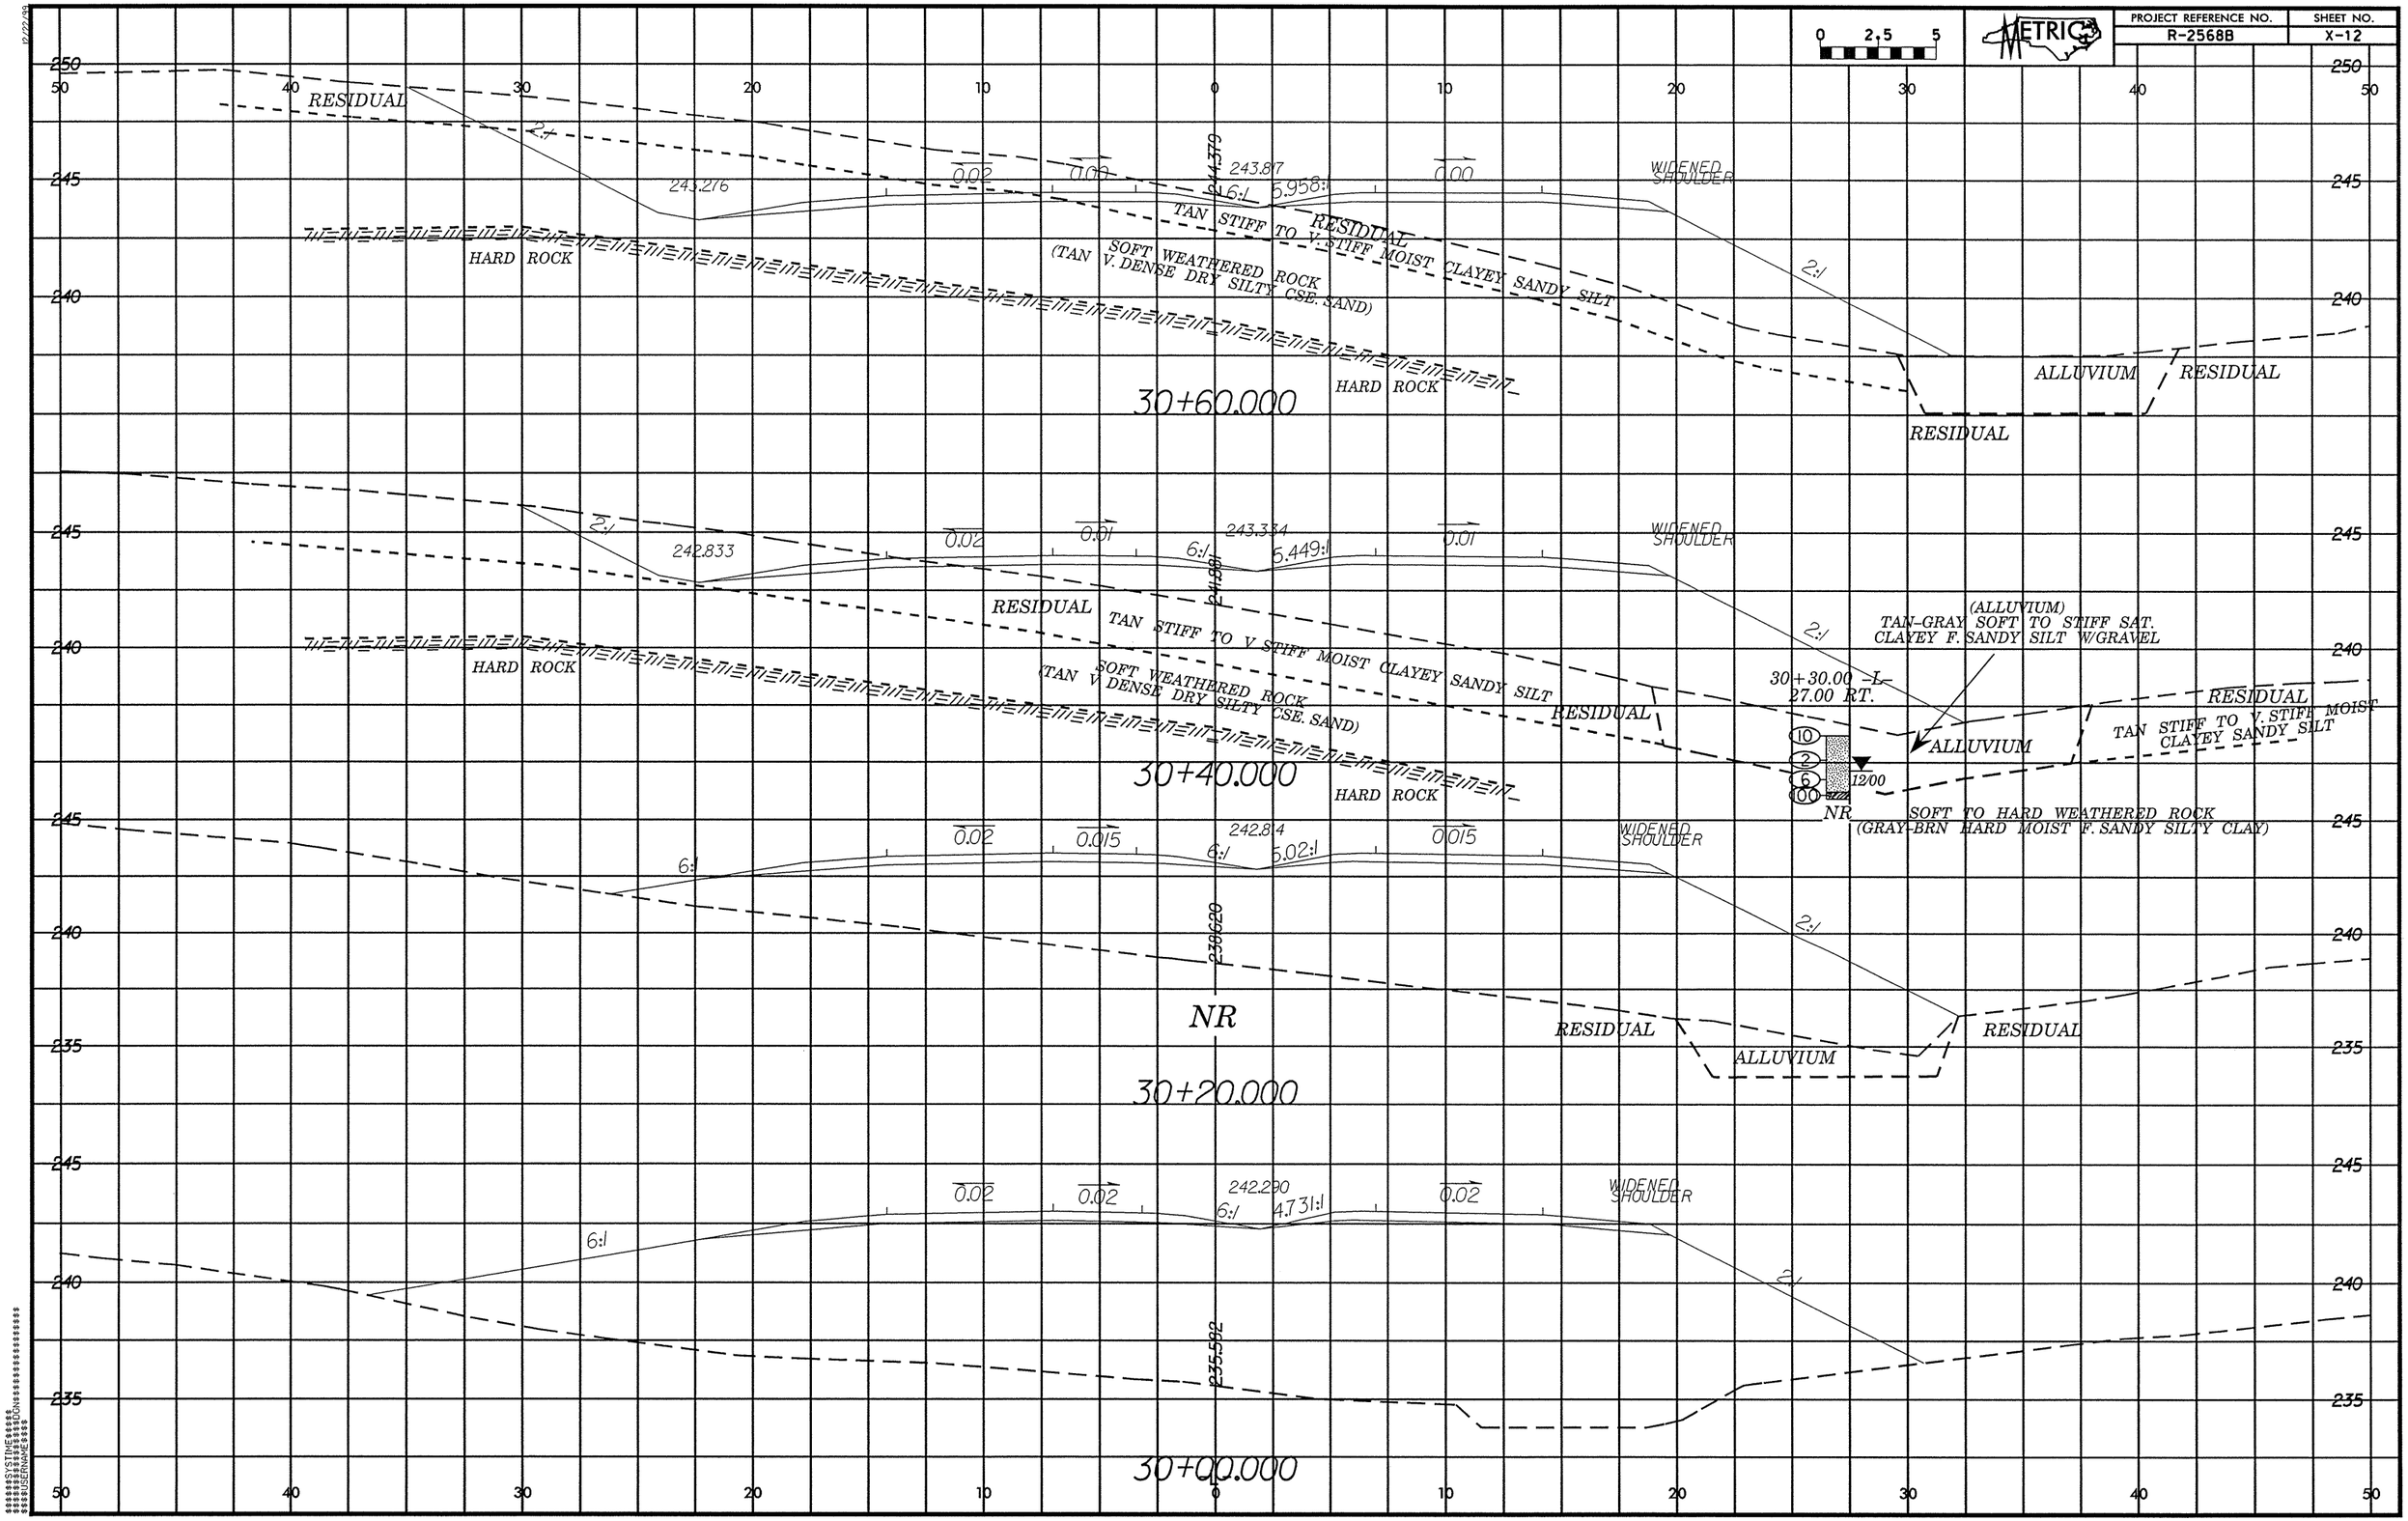

PROJECT REFERENCE NO.
R-2568B
SHEET NO.
X-12
METRIC
0 2.5 5
RESIDUAL
2:1
243.276
0.02
0.00
244.379
243.817
6:1
5.958:1
0.00
WIDENED SHOULDER
TAN STIFF TO V. STIFF MOIST CLAYEY SANDY SILT
RESIDUAL
SOFT WEATHERED ROCK
(TAN V. DENSE DRY SILTY CSE. SAND)
HARD ROCK
HARD ROCK
2:1
ALLUVIUM
RESIDUAL
RESIDUAL
30+60.000
2:1
242.833
0.02
0.01
243.334
6:1
5.449:1
0.01
WIDENED SHOULDER
RESIDUAL
TAN STIFF TO V STIFF MOIST CLAYEY SANDY SILT
SOFT WEATHERED ROCK
(TAN V DENSE DRY SILTY CSE. SAND)
HARD ROCK
HARD ROCK
2:1
(ALLUVIUM)
TAN-GRAY SOFT TO STIFF SAT.
CLAYEY F. SANDY SILT W/GRAVEL
30+30.00 -L-
27.00 RT.
RESIDUAL
RESIDUAL
TAN STIFF TO V. STIFF MOIST
CLAYEY SANDY SILT
ALLUVIUM
10
2
6
100
12/00
NR
SOFT TO HARD WEATHERED ROCK
(GRAY-BRN HARD MOIST F. SANDY SILTY CLAY)
30+40.000
6:1
0.02
0.015
242.814
6:1
5.02:1
0.015
WIDENED SHOULDER
2:1
238.620
NR
RESIDUAL
ALLUVIUM
RESIDUAL
30+20.000
6:1
0.02
0.02
242.290
6:1
4.731:1
0.02
WIDENED SHOULDER
2:1
235.582
30+00.000
250
245
240
235
50
40
30
20
10
0
10
20
30
40
50