PROJECT REFERENCE NO.	SHEET NO.
R-2568B	X-6

0 2.5 5

SOIL TEST RESULTS
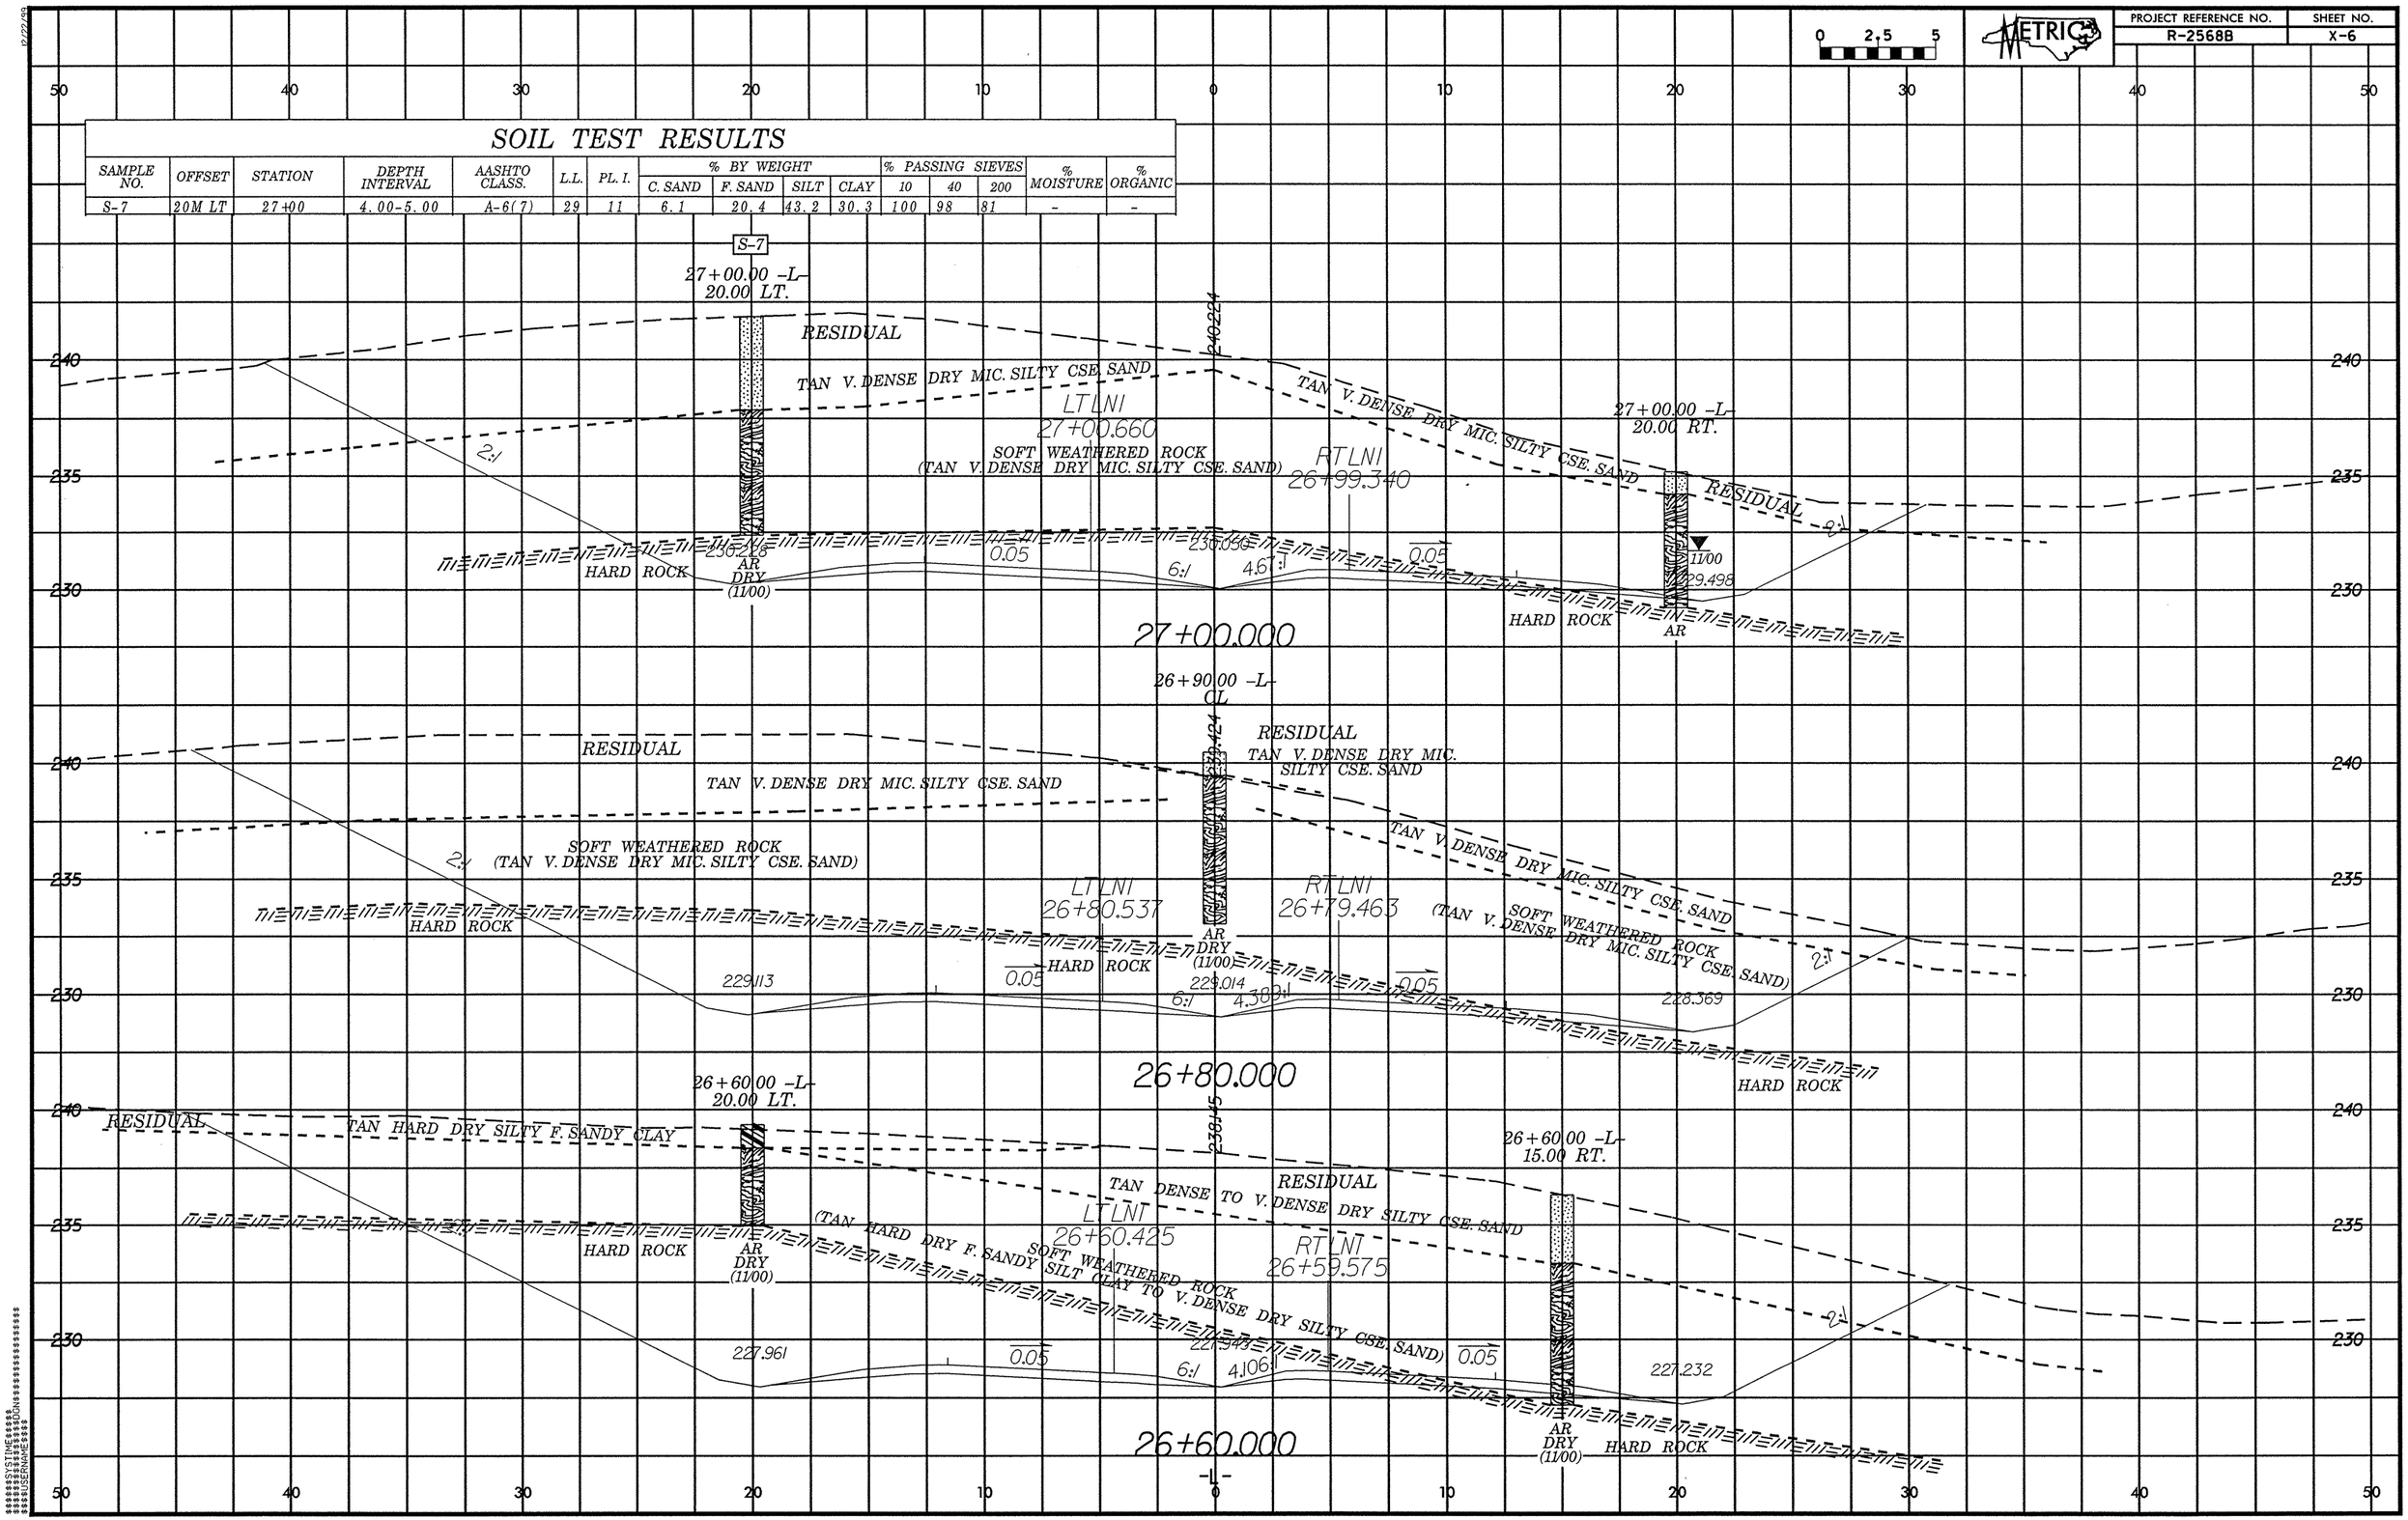
SAMPLE NO.	OFFSET	STATION	DEPTH INTERVAL	AASHTO CLASS.	L.L.	PL. I.	% BY WEIGHT				% PASSING SIEVES			% MOISTURE	% ORGANIC
							C. SAND	F. SAND	SILT	CLAY	10	40	200		
S-7	20M LT	27+00	4.00-5.00	A-6(7)	29	11	6.1	20.4	43.2	30.3	100	98	81	-	-