PROJECT REFERENCE NO.	SHEET NO.
R-2568B	10
R /W SHEET NO.	10
ROADWAY DESIGN ENGINEER	HYDRAULICS ENGINEER

METRIC

5 0 10

CONST.REV. _____

R /W REV. _____

N. CAROLINA — PRELIMINARY PLANS — DO NOT USE FOR CONSTRUCTION — SEAL 23605 — ENGINEERING — NICHOLAS W. MORRIS — NOT FOR R/W ACQUISITION

PRELIMINARY PLANS
DO NOT USE FOR CONSTRUCTION

INCOMPLETE PLANS
DO NOT USE FOR R/W ACQUISITION

REVISIONS

8/17/99

NAD 83

Detail of Toe Lined Slopes

LINDY M. LEONARD AND WILIAM PHIL LEONARD
DB 926 PG 947

LINDY M. LEONARD
DB 975 PG 1145

LOREN S. MORRIS AND WIFE, CHRISTINE GREEN MORRIS
DB 944 PG 188

RICHARD T. PUGH AND WIFE, DAWN LOWDER PUGH
DB 946 PG 1387

RICHARD D. CALLICUTT, II AND WIFE, JOHNIA J. CALLICUTT
DB 952 PG 1132

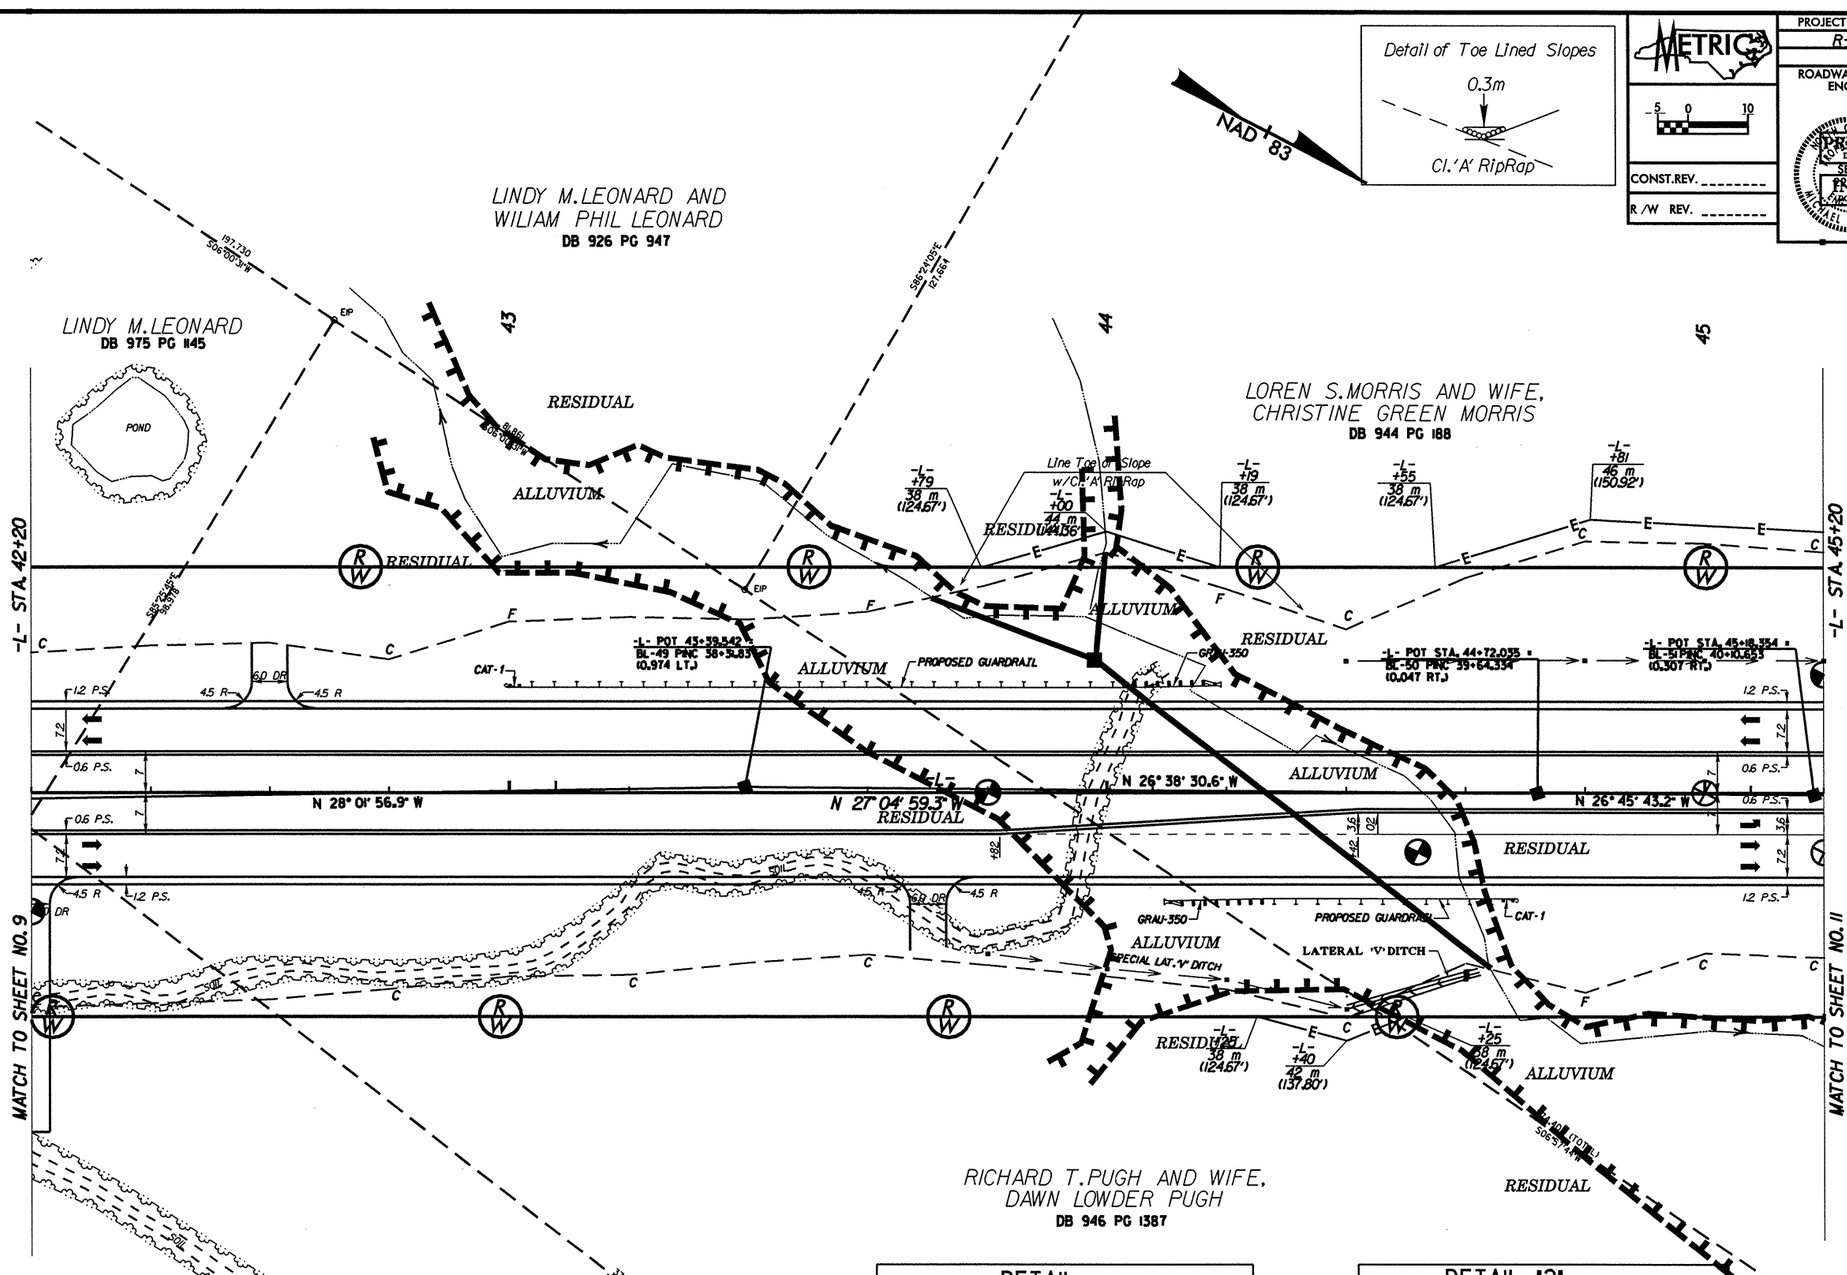

DETAIL "1" SPECIAL LATERAL 'V' DITCH
(Not to Scale)

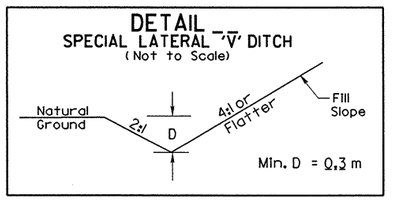

-L- STA. 43+80 TO -L- STA. 44+40 (RT.)

DETAIL "2" LATERAL 'V' DITCH
(Not to Scale)

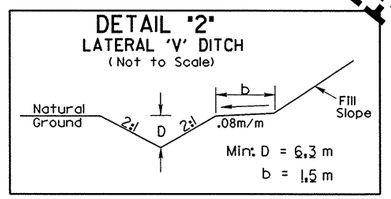

-L- STA. 44+40 TO -L- STA. 44+60 (RT.)

NOTE: SEE SHEET 30 FOR -L- PROFILE