PROJECT REFERENCE NO.	SHEET NO.
R-2568B	X-54

2.5 0 2.5 5

METRIC

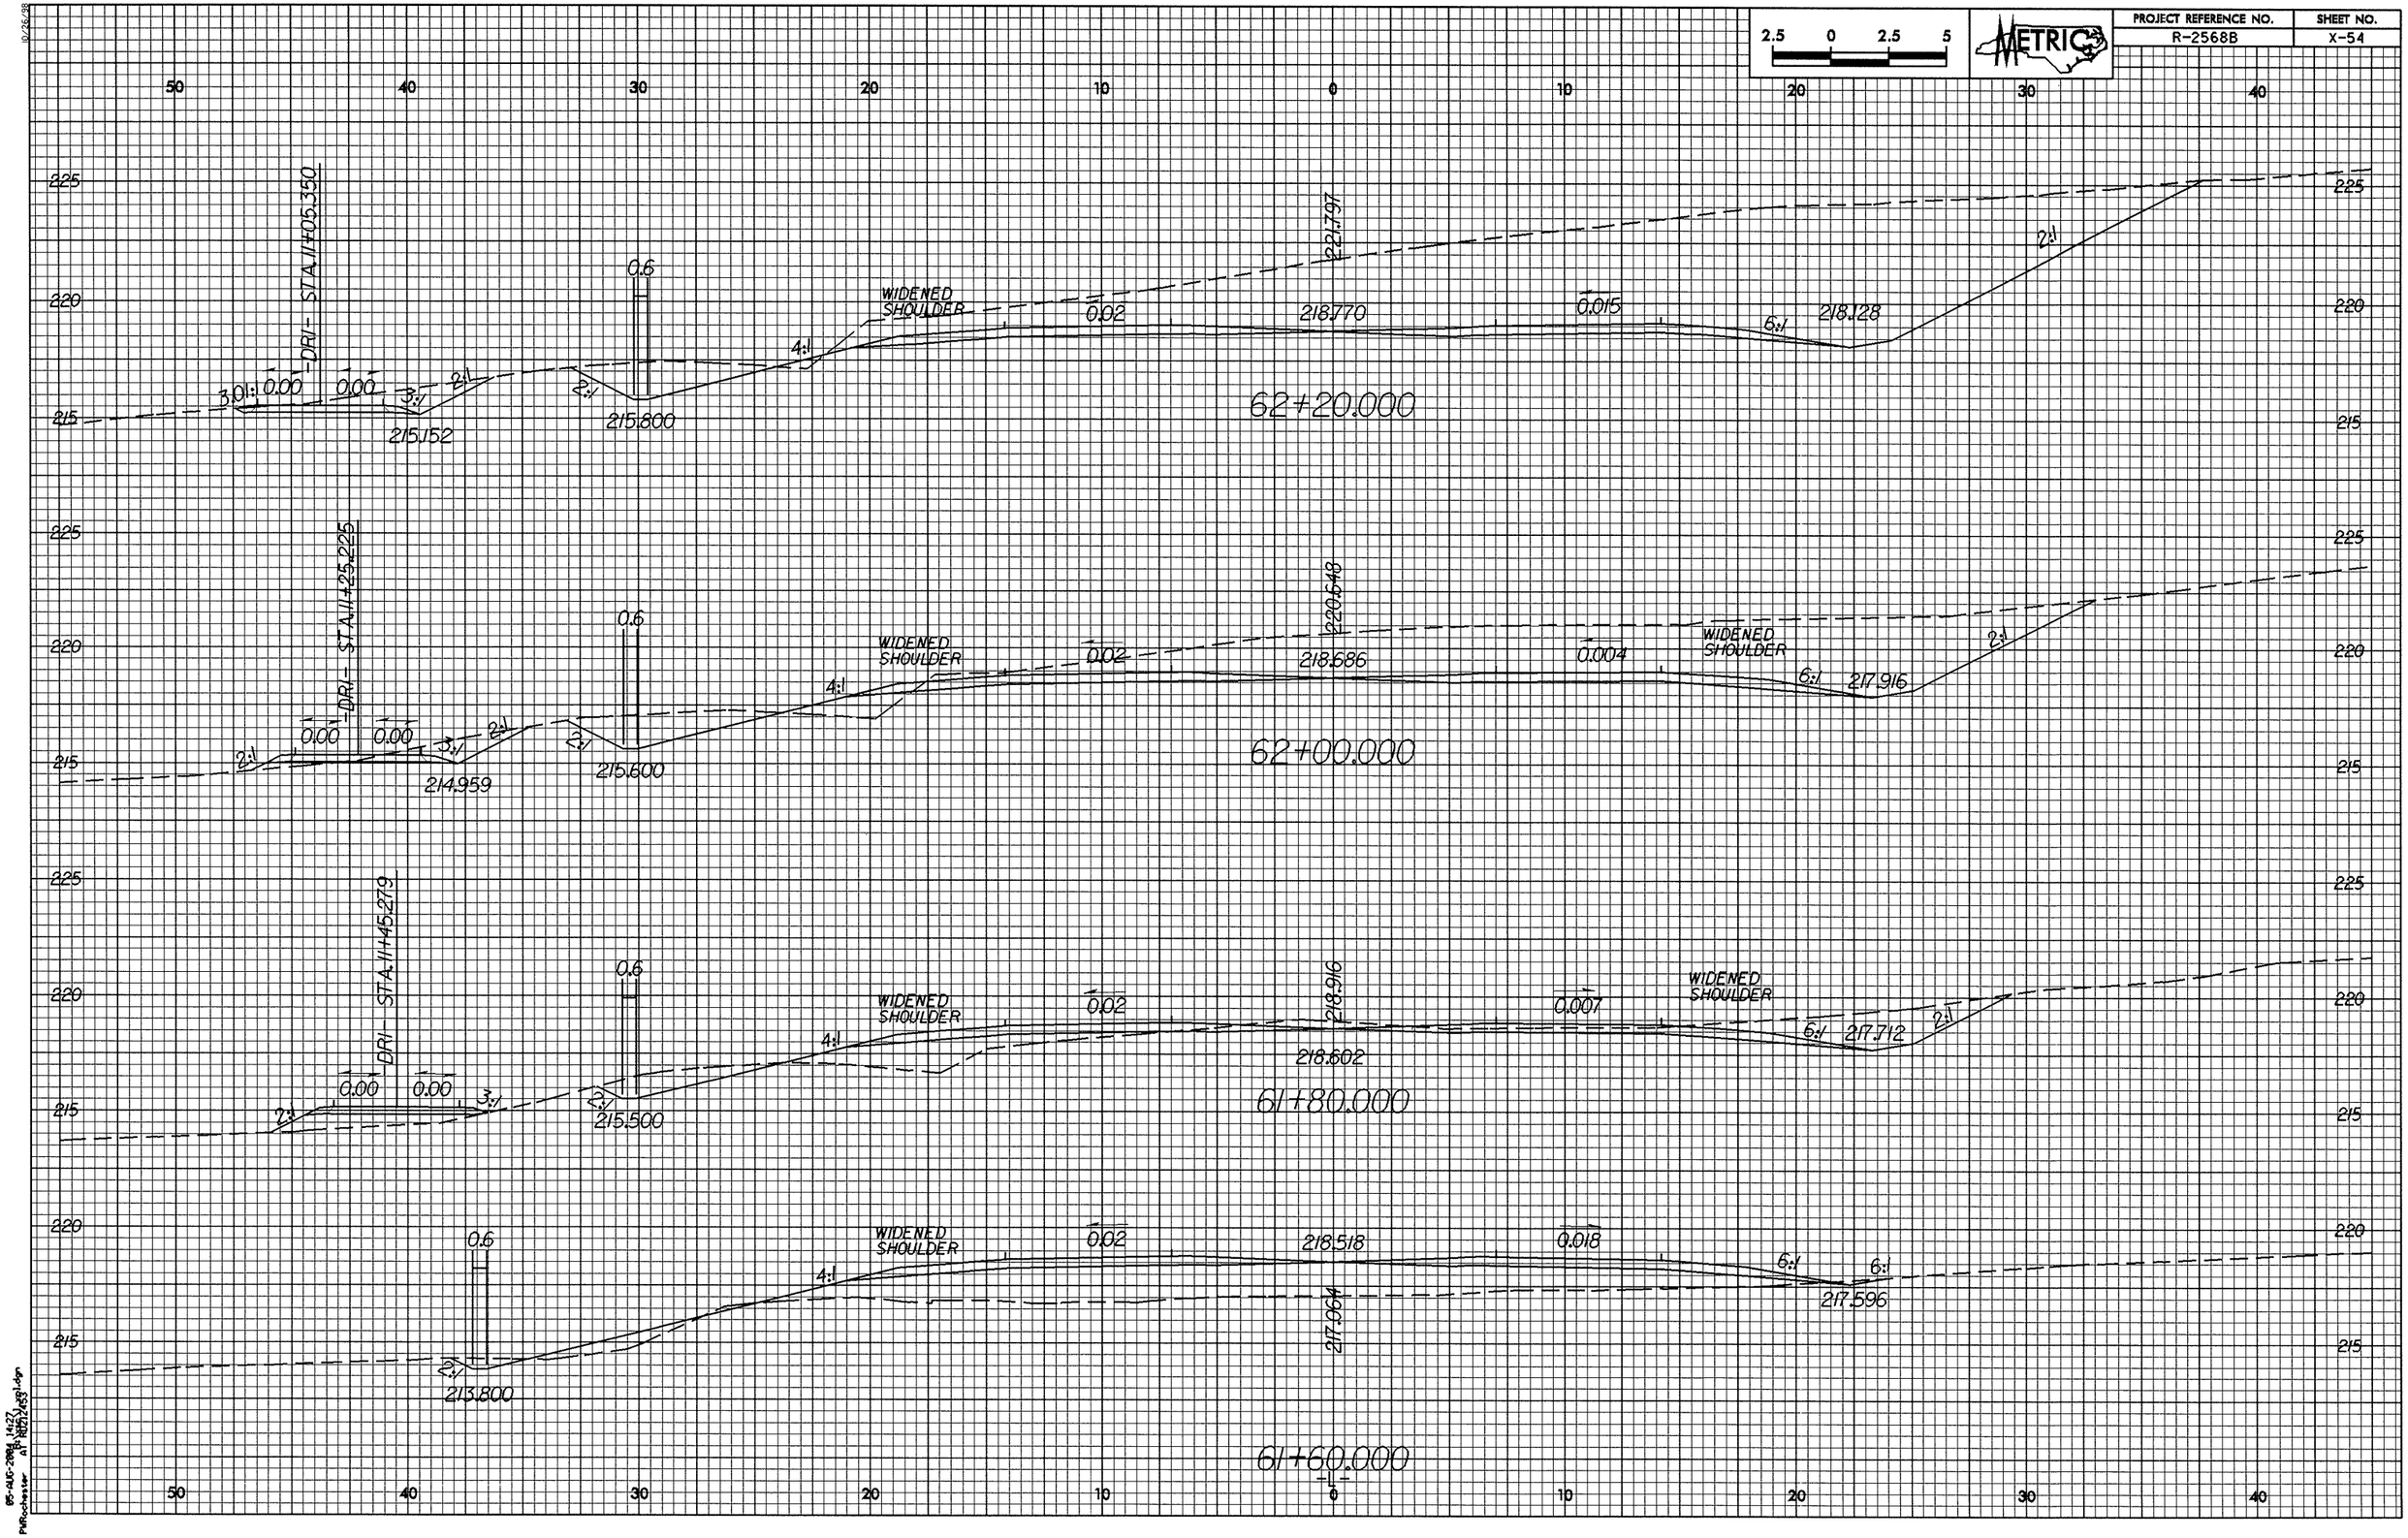

05-AUG-2004 14:27
PWRochester