PROJECT REFERENCE NO.	SHEET NO.
R-2904	SIG. 29

NO WORK TO BE PERFORMED ON THIS SHEET.

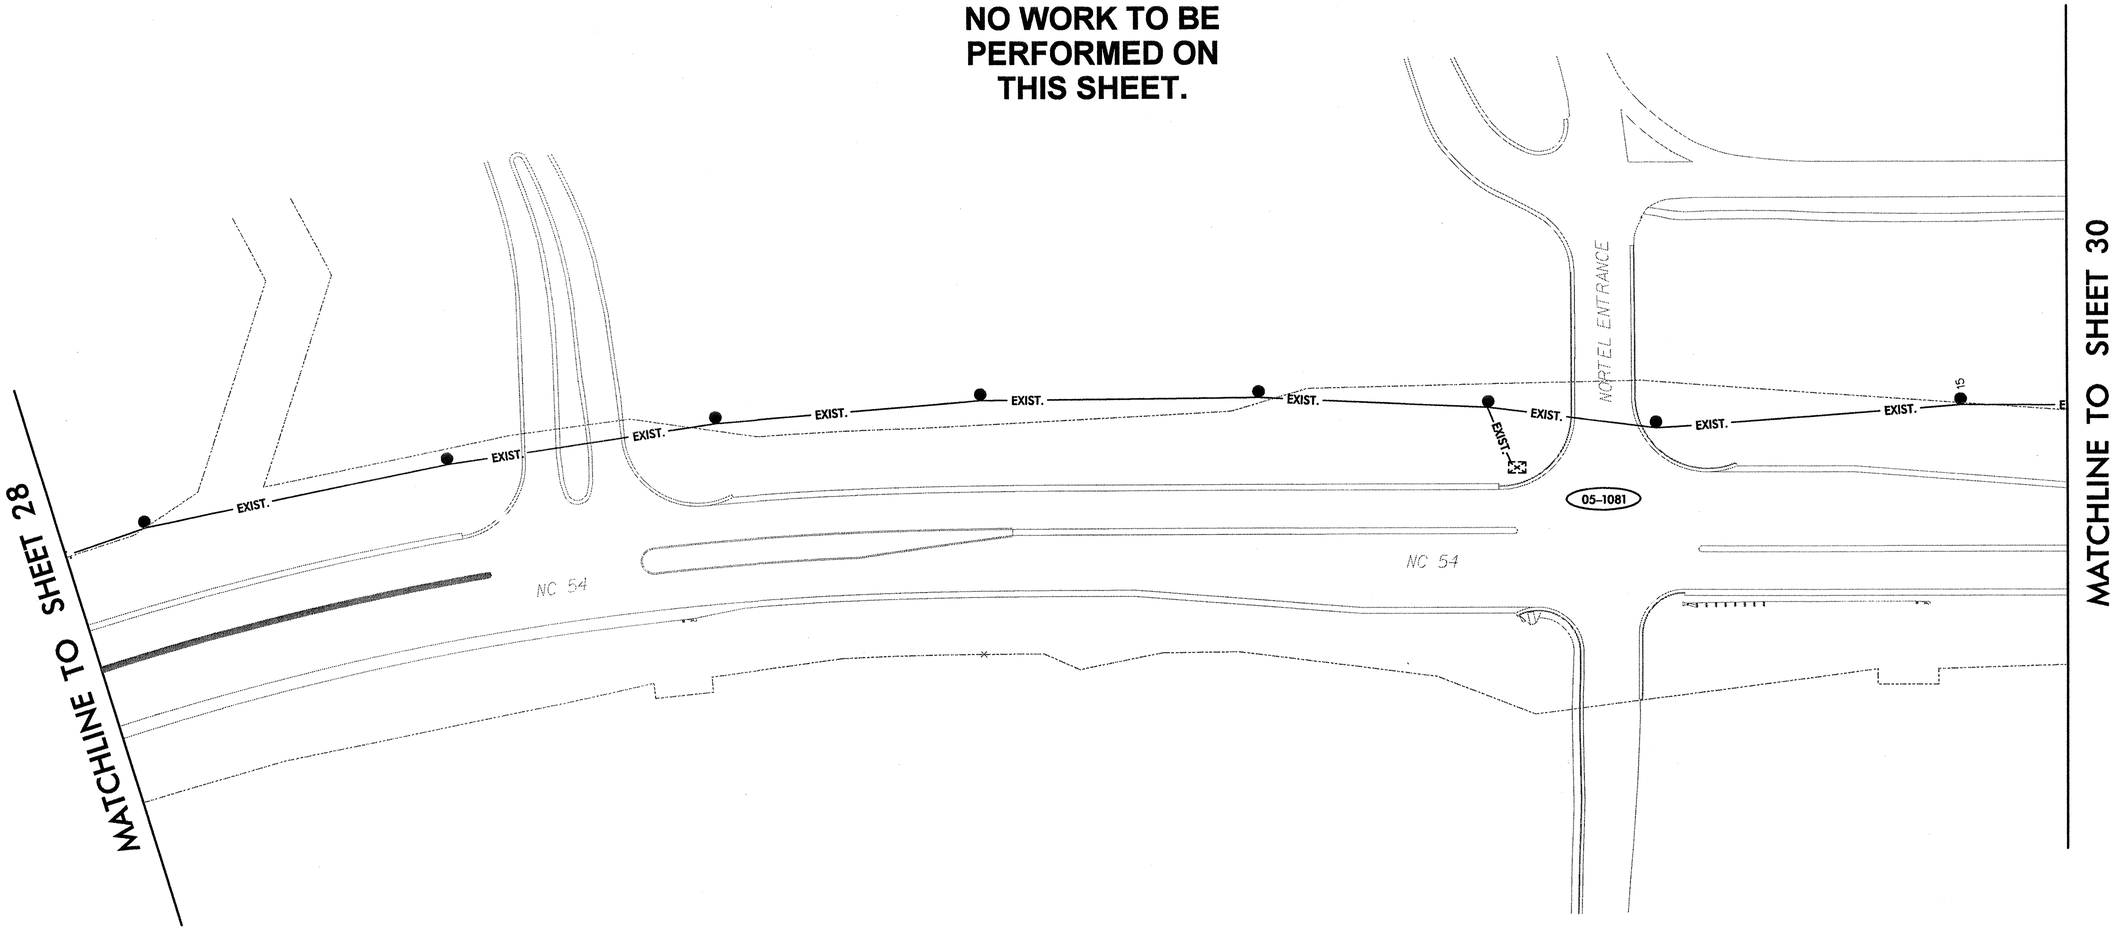

07/26/2004
h:\II\036\05\Systems\SHT029.psh

PLAN PREPARED IN THE OFFICE OF:

Kimley-Horn and Associates, Inc.
P.O. Box 33068
Raleigh N.C. 27636-3068
(919) 677-2000

STATE OF NORTH CAROLINA
DEPARTMENT OF TRANSPORTATION
Traffic Engineering and Safety Systems Branch
Traffic Management Systems
122 N. McDowell St., Raleigh, NC 27603

SCALE 0 50

R-2904-NC 54

CABLE ROUTING SHEET

DIVISION 5 — DURHAM COUNTY

PLAN DATE:	JULY 23, 2004	REVIEWED BY:	I.Z. VANOSDELL
PREPARED BY:	J.C. CROSS	REVIEWED BY:	DE MARCEAU

REVISIONS	INIT.	DATE

SEAL
NORTH CAROLINA PROFESSIONAL SEAL 028952 ENGINEER INGER Z. VanOSDELL

SIGNATURE 7-23-04 DATE