PROJ. REFERENCE NO.	SHEET NO.
R-2904	TCP-17

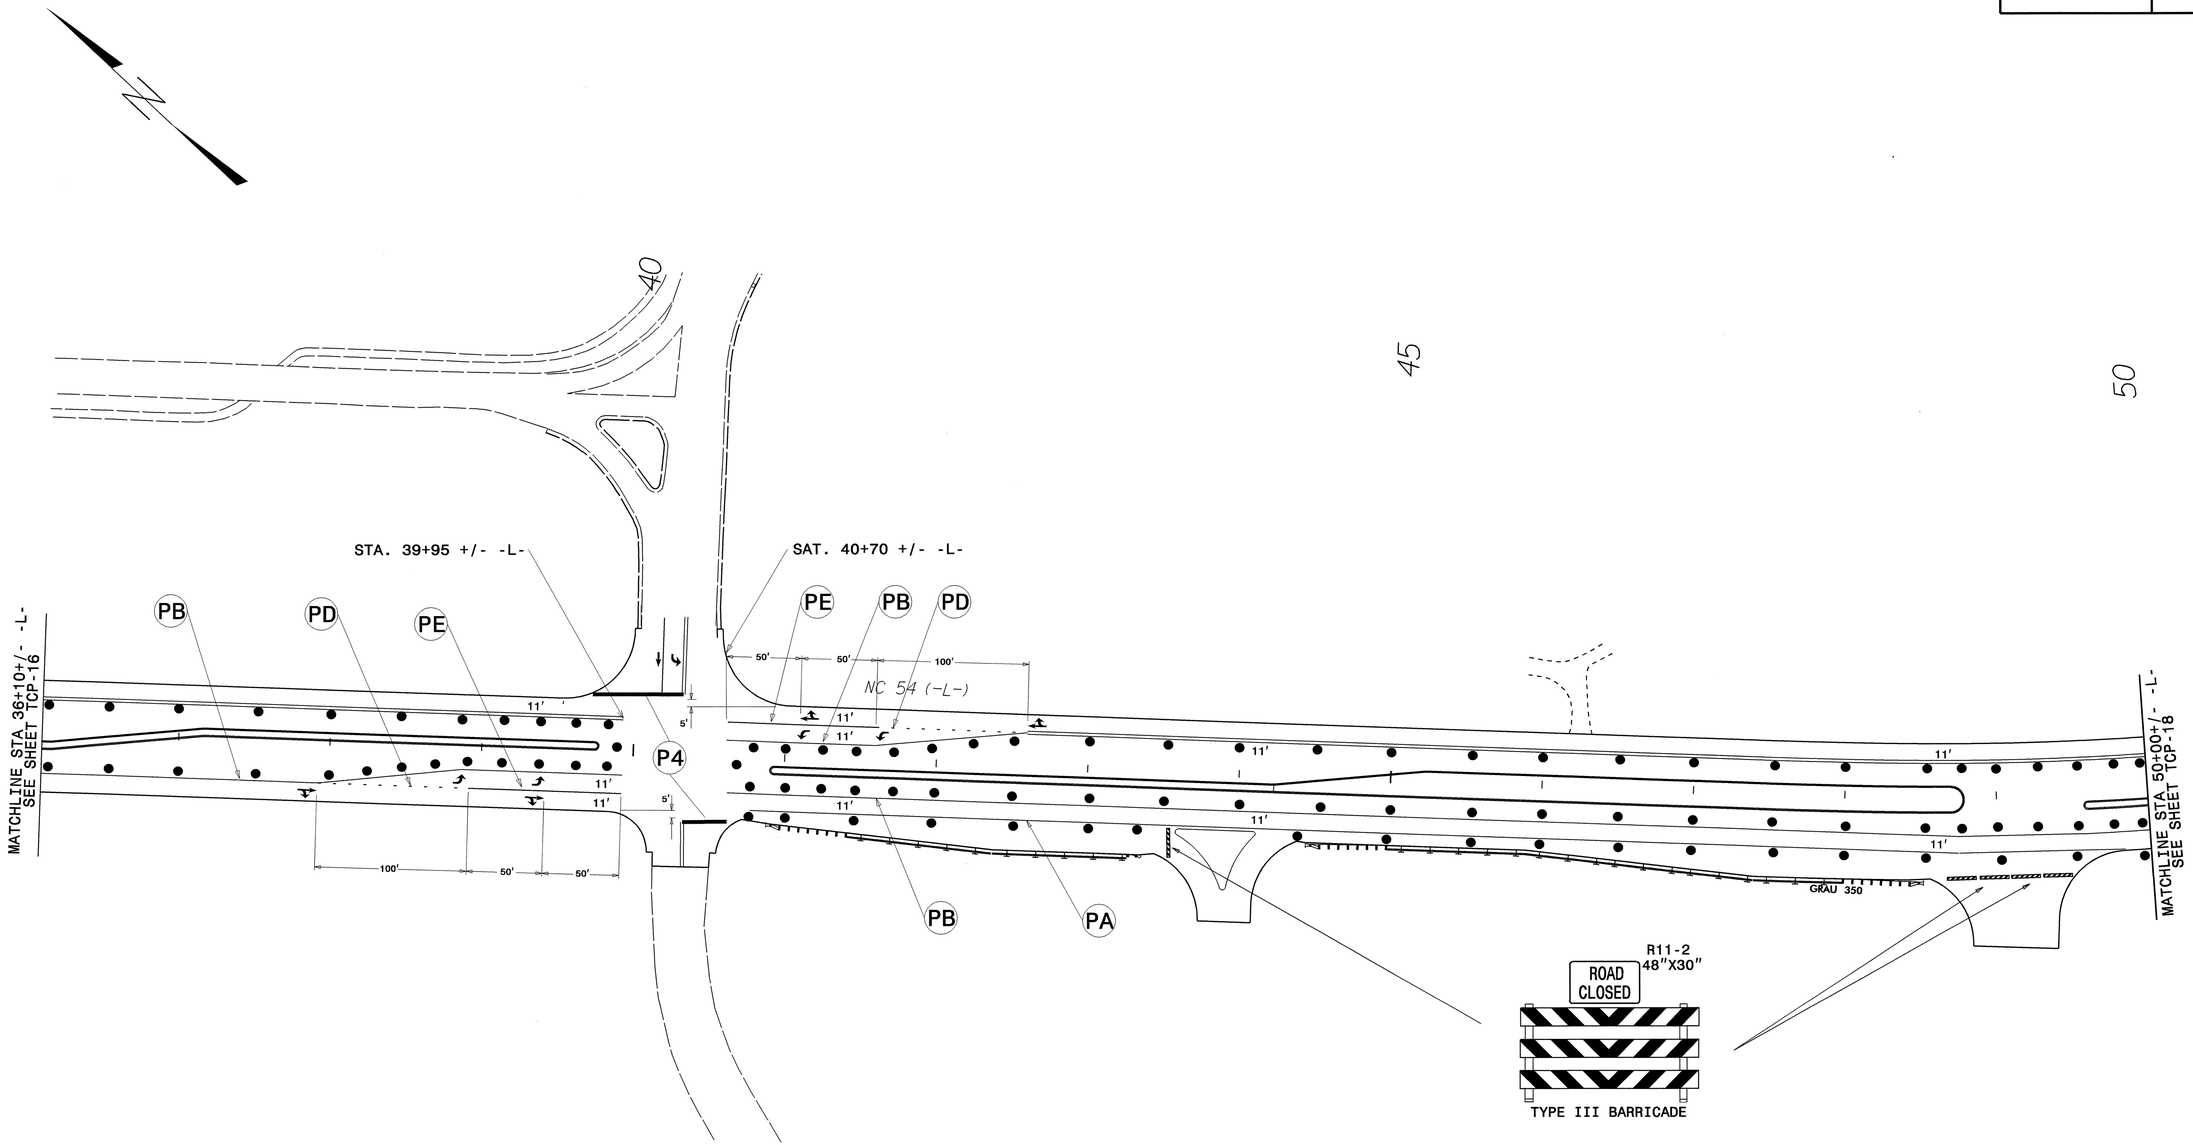

UNLESS OTHERWISE SPECIFIED WEST BOUND
MARKING PATTERN SHOULD REMAIN AS PHASE III.

APPROVED: _____ DATE: 2SEP04

SEAL

NORTH CAROLINA PROFESSIONAL SEAL 8973 ENGINEER G. L. GETTIER

PHASE III
PHASE IV

SCALE:	NONE
DATE:	JUNE 04
DWG. BY:	MRM
DESIGN BY:	MRM
REVIEWED BY:	JWG

DIVISION OF HIGHWAYS
TRAFFIC ENGINEERING BRANCH
NORTH CAROLINA DEPARTMENT OF TRANSPORTATION
TRAFFIC CONTROL UNIT

REVISIONS

CADD FILE

07-SEP-2004 16:40
F:\TCP\R-2904-tcp.dgn
mmanriquez AT TETC19514