METRIC	PROJ. REFERENCE NO.	SHEET NO.
	U-2408	TCP-43

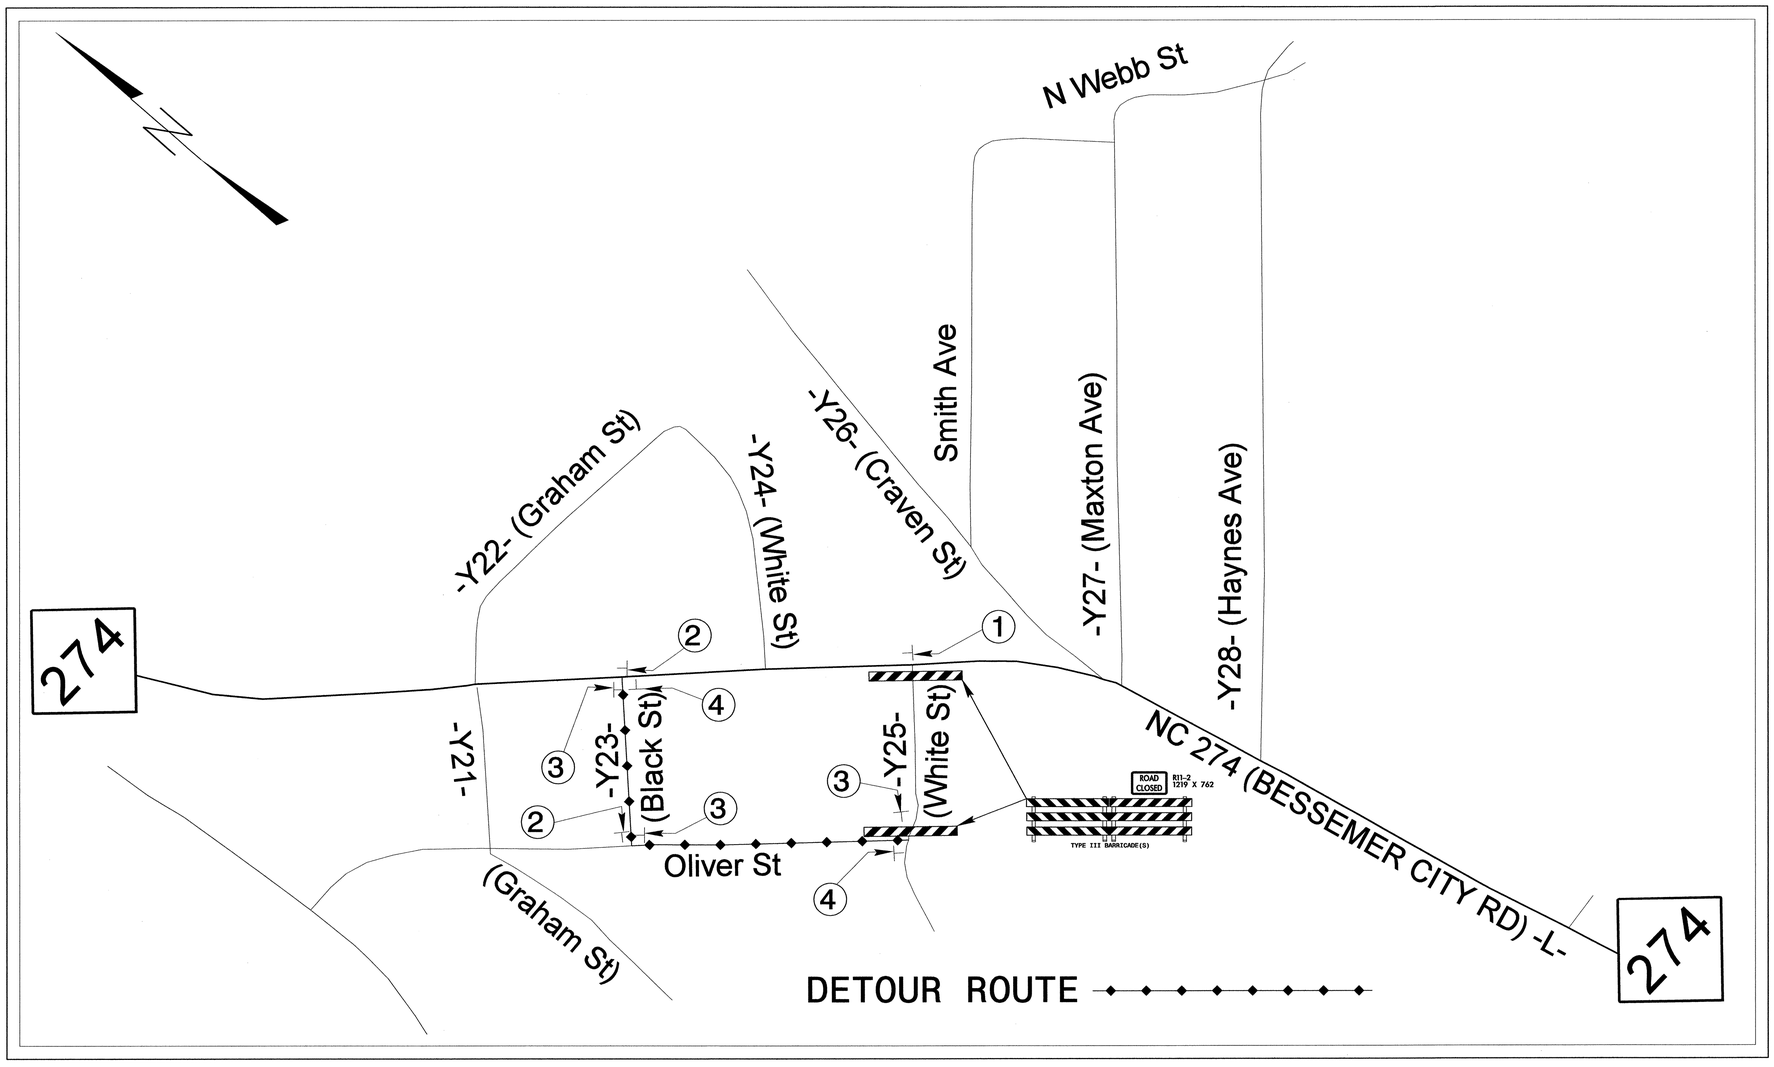

WHITE ST
DETOUR M4–8 600 x 300
M6–3 533 X 381
①

WHITE ST
DETOUR M4–8 600 x 300
M6–1 L 533 X 381
②

WHITE ST
DETOUR M4–8 600 x 300
M6–1 533 X 381
③

END DETOUR M4–8A 1200 X 450
④

✱ SEE SIGN DESIGN SHEET FOR DIMENSIONS

SEPI ENGINEERING GROUP
2300 Rexwoods Drive
Suite 370
Raleigh, NC 27607
Tele919-789-9977 Faxe789-9591

APPROVED:_____ DATE:_____

SEAL
NORTH CAROLINA SEAL 20104 ENGINEER REPDEN S. ASEFNIA
7-14-09

-Y25- WHITE ST DETOUR MAP

SCALE:	NONE
DATE:	6-04
DWG. BY:	RCD
DESIGN BY:	RCD
REVIEWED BY:	RLW

DIVISION OF HIGHWAYS TRAFFIC ENGINEERING BRANCH

REVISIONS	
CADD FILE	

C:\SYSTEM\FILES\DGN\USERNAME\DGN\