PROJ. REFERENCE NO.	SHEET NO.
U-2408	TCP-29

METRIC

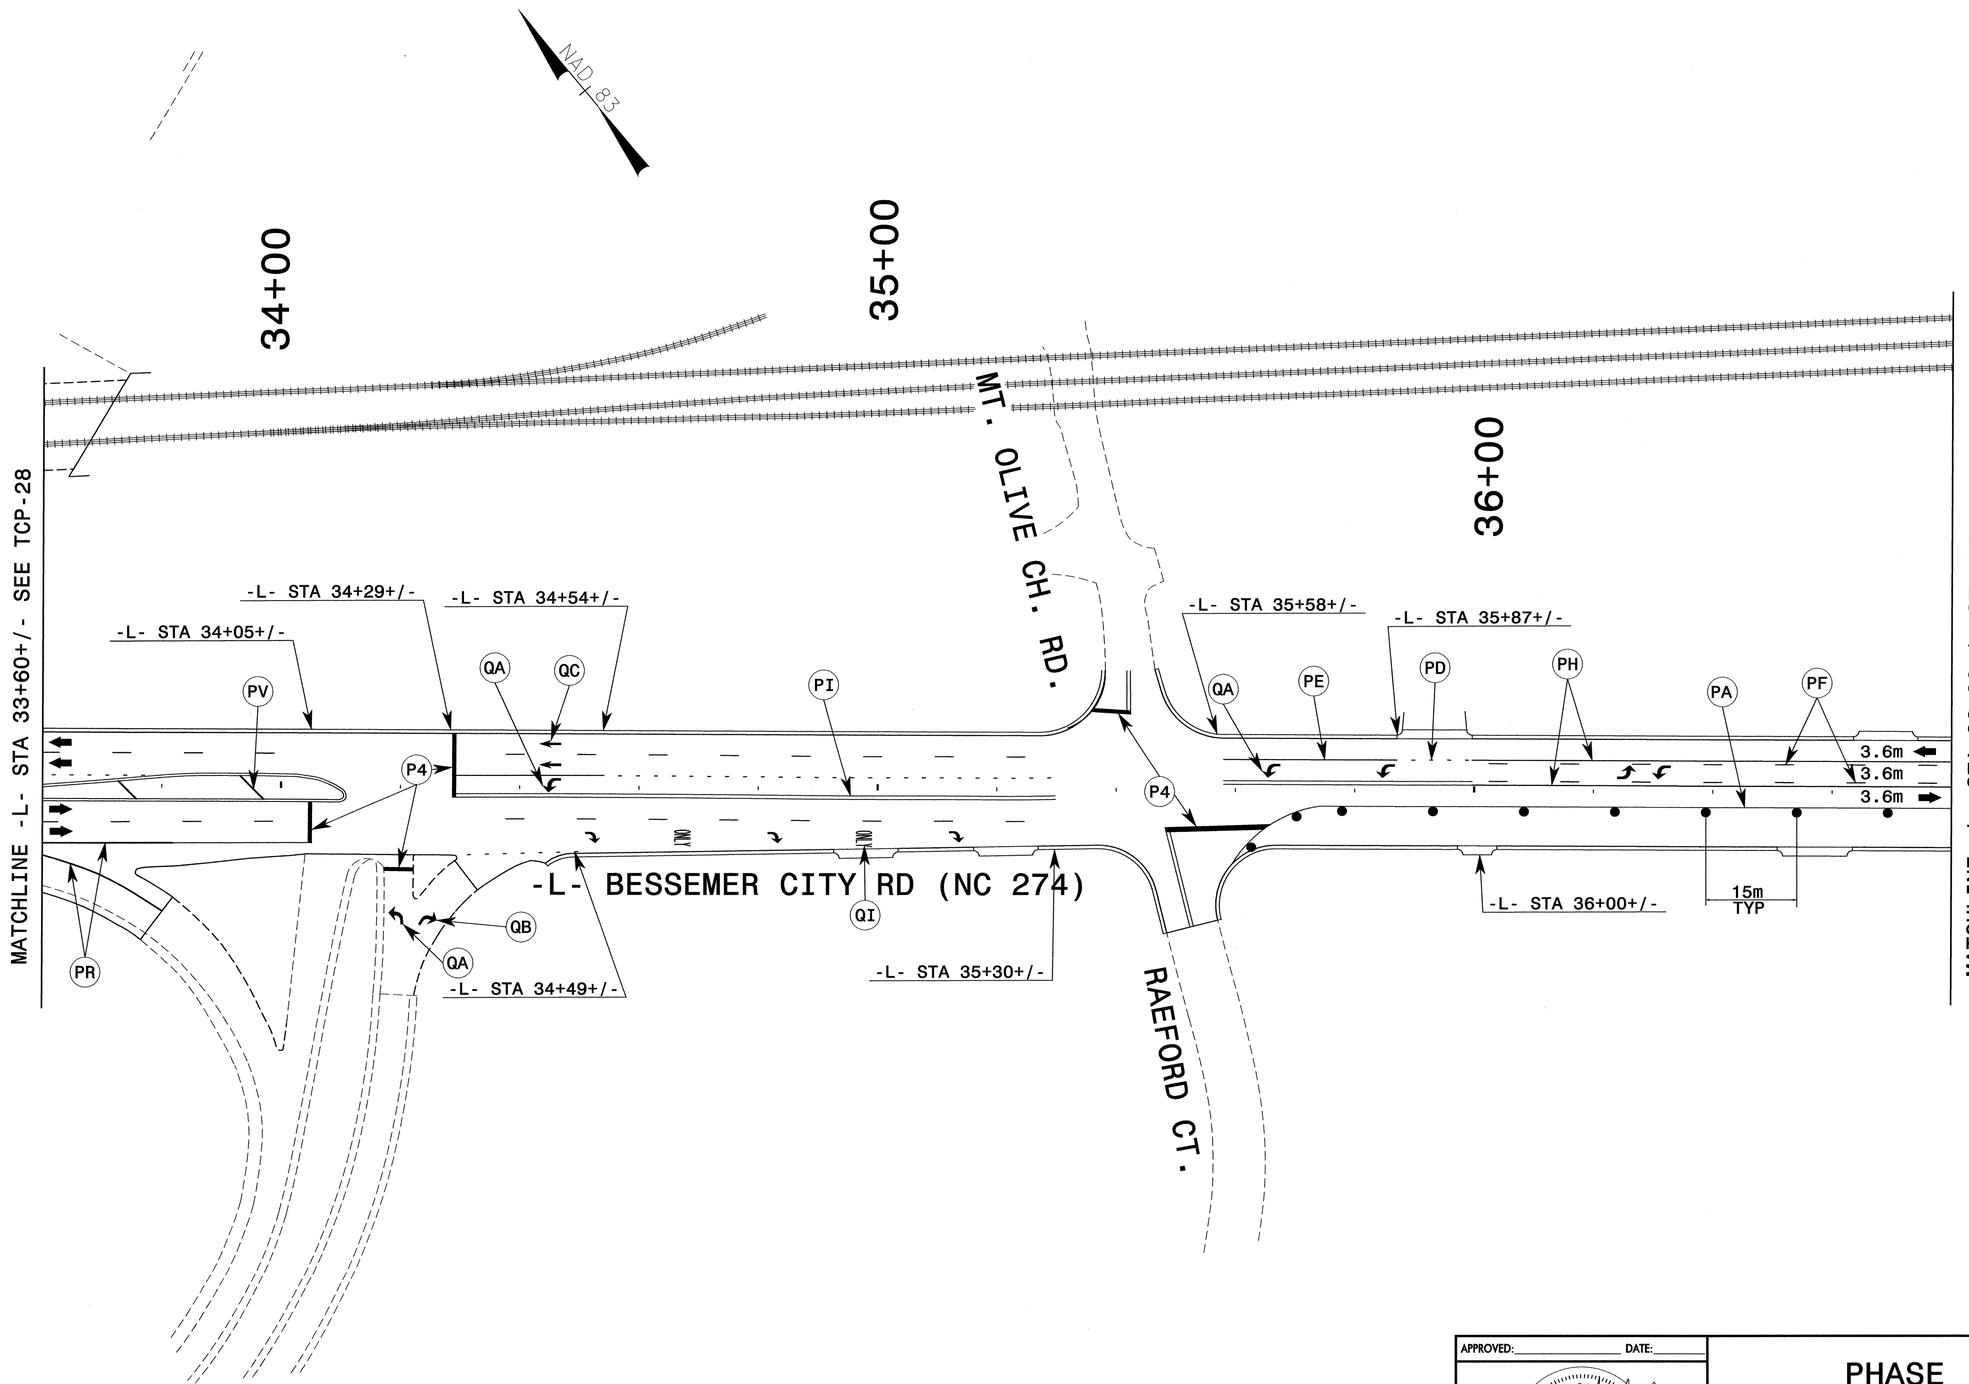

$$$$$$$SYSTIME$$$$$
$$$$$$$$$$$$$$$$$$DGN$$$$$$$$$$$$$$$$$$
$$$$USERNAME$$$$

SEPI ENGINEERING GROUP
2300 Rexwoods Drive
Suite 370
Raleigh, NC 27607
Tel:919-789-9977 Fax:789-9591

SEAL

NORTH CAROLINA PROFESSIONAL SEAL 20104 ENGINEER STEPHEN S. ASEFNIA

7-14-04

APPROVED:_____ DATE:_____

PHASE II

SCALE:	NONE
DATE:	7-04
DWG. BY:	CEK
DESIGN BY:	RCD
REVIEWED BY:	RLW

DIVISION OF HIGHWAYS ENGINEERING BRANCH TRAFFIC ENGINEERING BRANCH TRAFFIC CONTROL UNIT

REVISIONS

CADD FILE