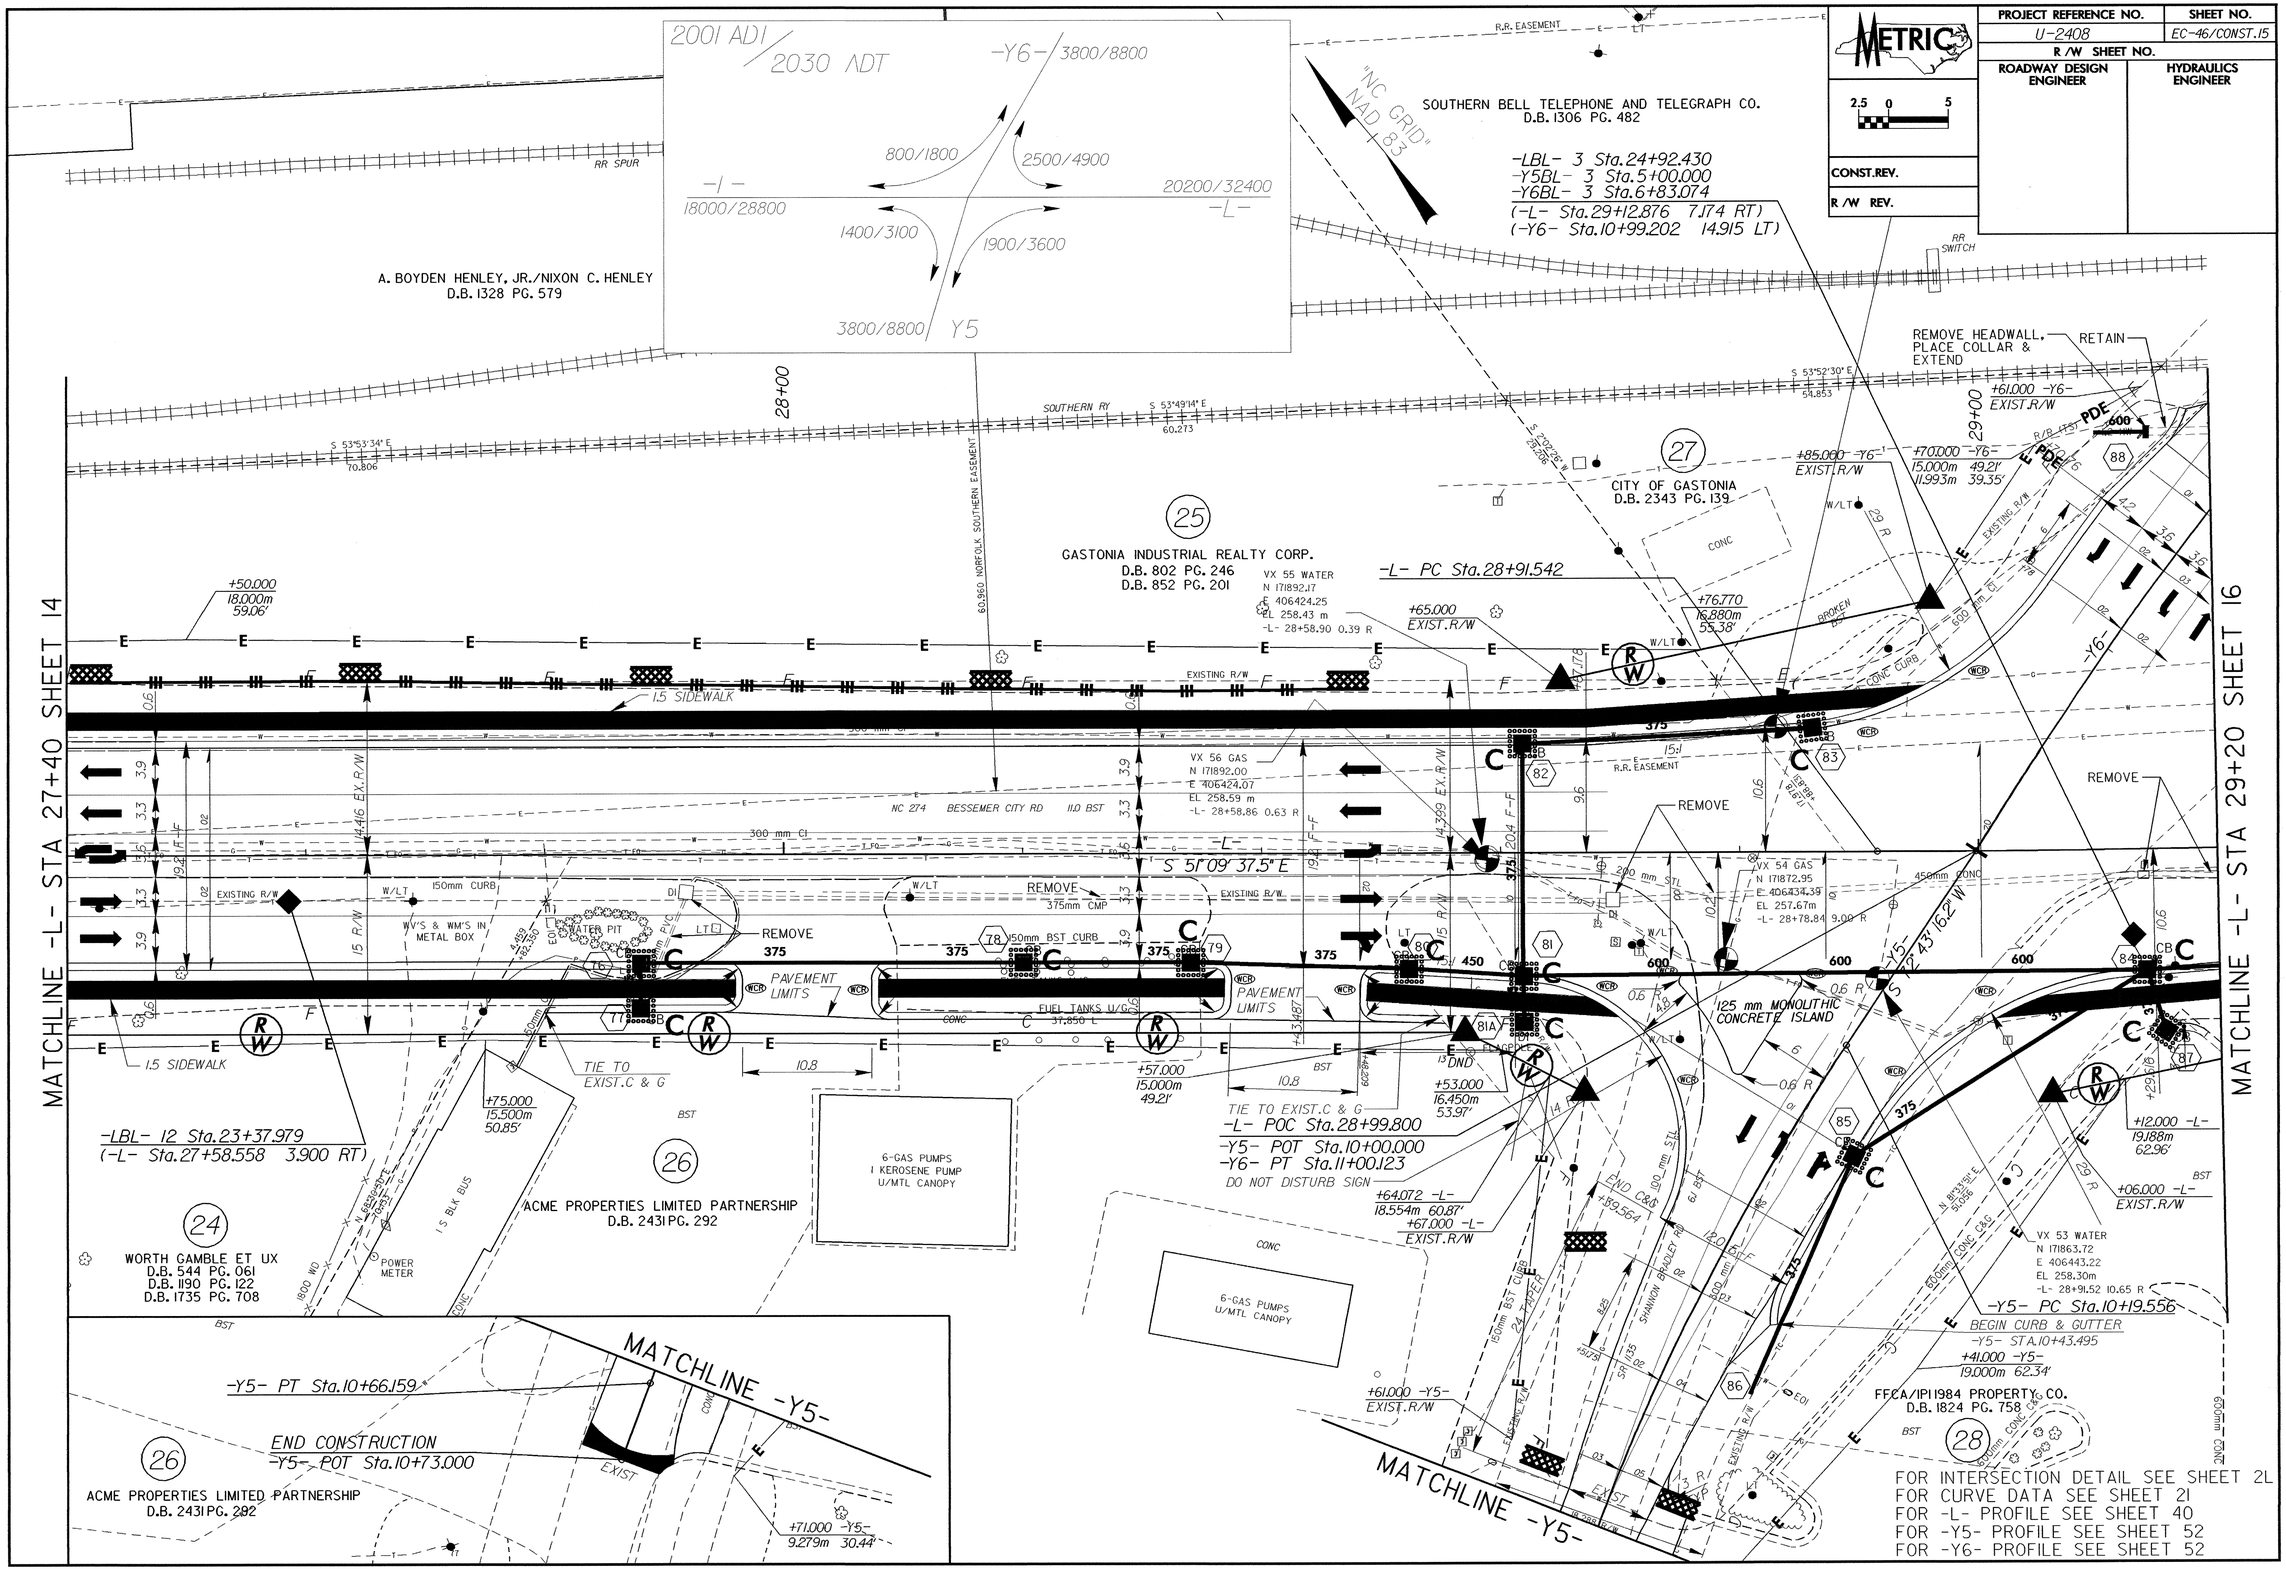

METRIC
PROJECT REFERENCE NO.
U-2408
SHEET NO.
EC-46/CONST.15
R/W SHEET NO.
ROADWAY DESIGN ENGINEER
HYDRAULICS ENGINEER
CONST.REV.
R/W REV.
2001 ADT
2030 ADT
-Y6- 3800/8800
800/1800
2500/4900
-L-
18000/28800
20200/32400
1400/3100
1900/3600
3800/8800 Y5
"NC GRID" NAD 83
SOUTHERN BELL TELEPHONE AND TELEGRAPH CO.
D.B. 1306 PG. 482
-LBL- 3 Sta.24+92.430
-Y5BL- 3 Sta.5+00.000
-Y6BL- 3 Sta.6+83.074
(-L- Sta.29+12.876 7.174 RT)
(-Y6- Sta.10+99.202 14.915 LT)
A. BOYDEN HENLEY, JR./NIXON C. HENLEY
D.B. 1328 PG. 579
RR SPUR
RR SWITCH
SOUTHERN RY
60.960 NORFOLK SOUTHERN EASEMENT
REMOVE HEADWALL, PLACE COLLAR & EXTEND
RETAIN
+61.000 -Y6- EXIST.R/W
+85.000 -Y6- EXIST.R/W
+70.000 -Y6- 15.000m 49.21' 11.993m 39.35'
CITY OF GASTONIA
D.B. 2343 PG. 139
GASTONIA INDUSTRIAL REALTY CORP.
D.B. 802 PG. 246
D.B. 852 PG. 201
-L- PC Sta.28+91.542
+50.000 18.000m 59.06'
+65.000 EXIST.R/W
+76.770 16.880m 55.38'
1.5 SIDEWALK
EXISTING R/W
VX 56 GAS
N 171892.00
E 406424.07
EL 258.59 m
-L- 28+58.86 0.63 R
NC 274 BESSEMER CITY RD 11.0 BST
S 51°09' 37.5" E
REMOVE
VX 54 GAS
N 171872.95
E 406434.39
EL 257.67m
-L- 28+78.84 9.00 R
WV'S & WM'S IN METAL BOX
WATER PIT
PAVEMENT LIMITS
FUEL TANKS U/G
125 mm MONOLITHIC CONCRETE ISLAND
TIE TO EXIST.C & G
-LBL- 12 Sta.23+37.979
(-L- Sta.27+58.558 3.900 RT)
+75.000 15.500m 50.85'
+57.000 15.000m 49.21'
+53.000 16.450m 53.97'
-L- POC Sta.28+99.800
-Y5- POT Sta.10+00.000
-Y6- PT Sta.11+00.123
DO NOT DISTURB SIGN
+64.072 -L- 18.554m 60.87'
+67.000 -L- EXIST.R/W
+12.000 -L- 19.188m 62.96'
+06.000 -L- EXIST.R/W
VX 53 WATER
N 171863.72
E 406443.22
EL 258.30m
-L- 28+91.52 10.65 R
-Y5- PC Sta.10+19.556
BEGIN CURB & GUTTER
-Y5- STA.10+43.495
+41.000 -Y5- 19.000m 62.34'
FFCA/IPI 1984 PROPERTY CO.
D.B. 1824 PG. 758
ACME PROPERTIES LIMITED PARTNERSHIP
D.B. 2431 PG. 292
6-GAS PUMPS 1 KEROSENE PUMP U/MTL CANOPY
6-GAS PUMPS U/MTL CANOPY
WORTH GAMBLE ET UX
D.B. 544 PG. 061
D.B. 1190 PG. 122
D.B. 1735 PG. 708
POWER METER
MATCHLINE -L- STA 27+40 SHEET 14
MATCHLINE -L- STA 29+20 SHEET 16
MATCHLINE -Y5-
-Y5- PT Sta.10+66.159
END CONSTRUCTION
-Y5- POT Sta.10+73.000
+71.000 -Y5- 9.279m 30.44'
FOR INTERSECTION DETAIL SEE SHEET 2L
FOR CURVE DATA SEE SHEET 21
FOR -L- PROFILE SEE SHEET 40
FOR -Y5- PROFILE SEE SHEET 52
FOR -Y6- PROFILE SEE SHEET 52