| PROJECT REFERENCE NO. | SHEET NO. |
|---|---|
| U-2408 | EC-21/CONST.21A |
| R/W SHEET NO. | |
| ROADWAY DESIGN ENGINEER | HYDRAULICS ENGINEER |

METRIC

2.5 0 5

CONST.REV.

R/W REV.

NOTE:
PLACE TEMPORARY ROCK SEDIMENT DAMS TYPE- B AND TEMPORARY ROCK SILT CHECKS TYPE-A AT DRAINAGE OUTLETS.
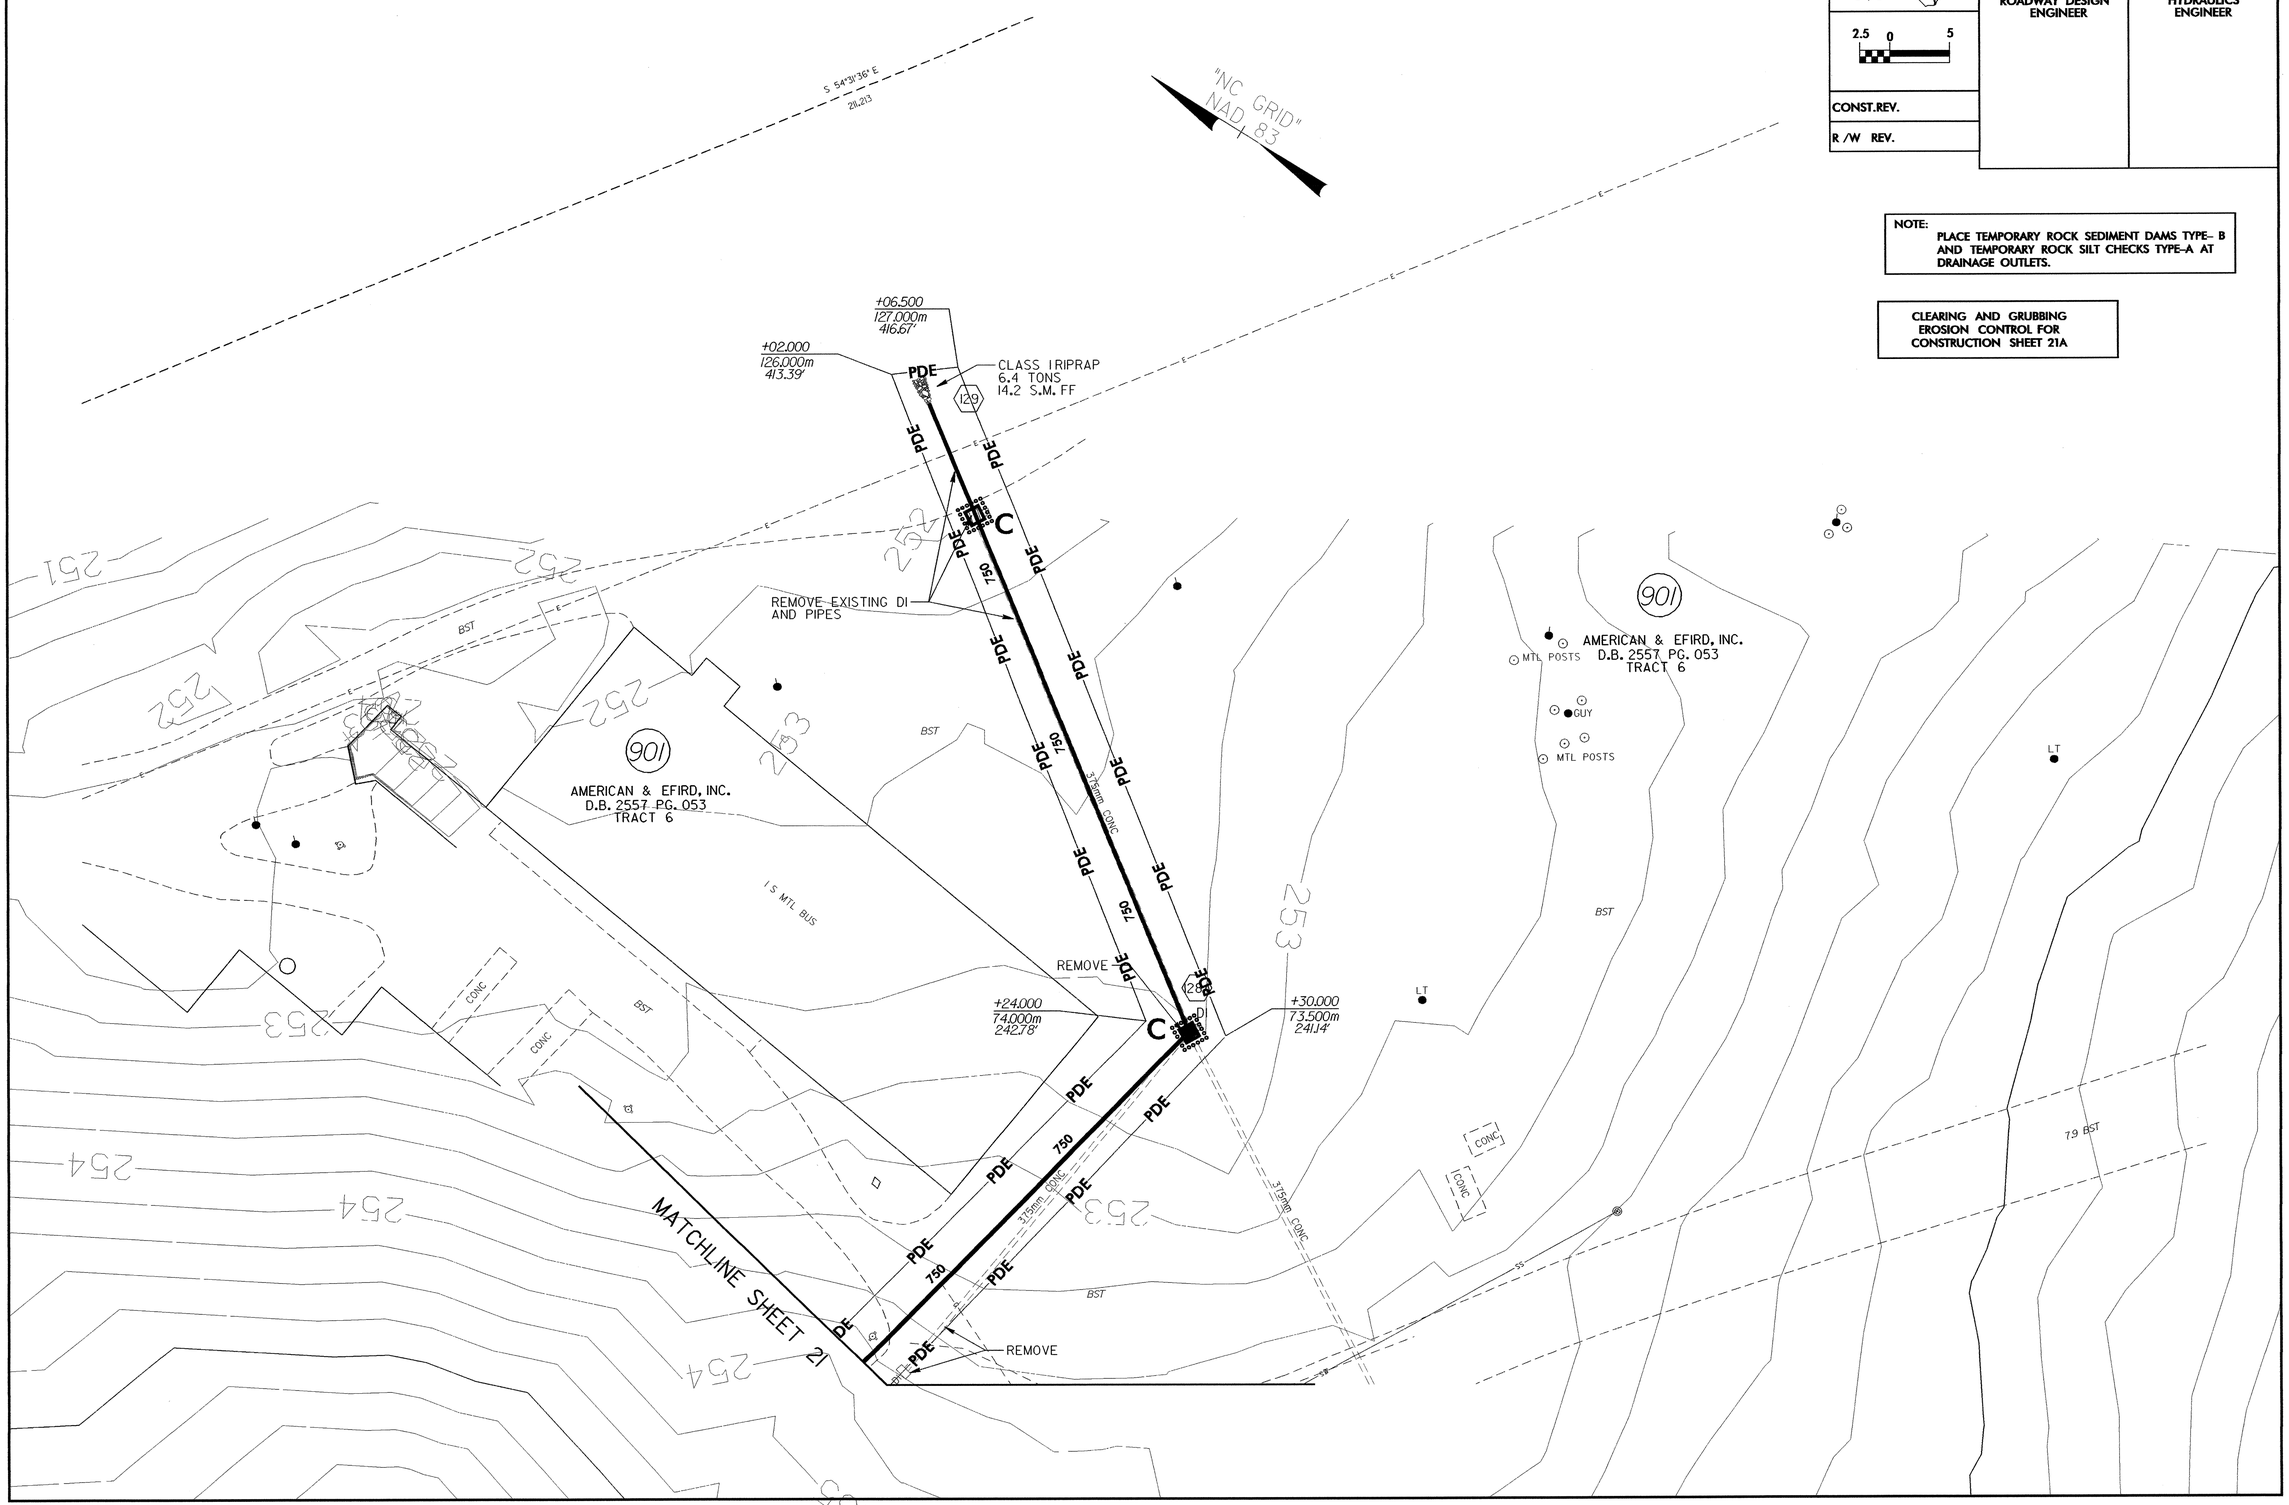
CLEARING AND GRUBBING EROSION CONTROL FOR CONSTRUCTION SHEET 21A