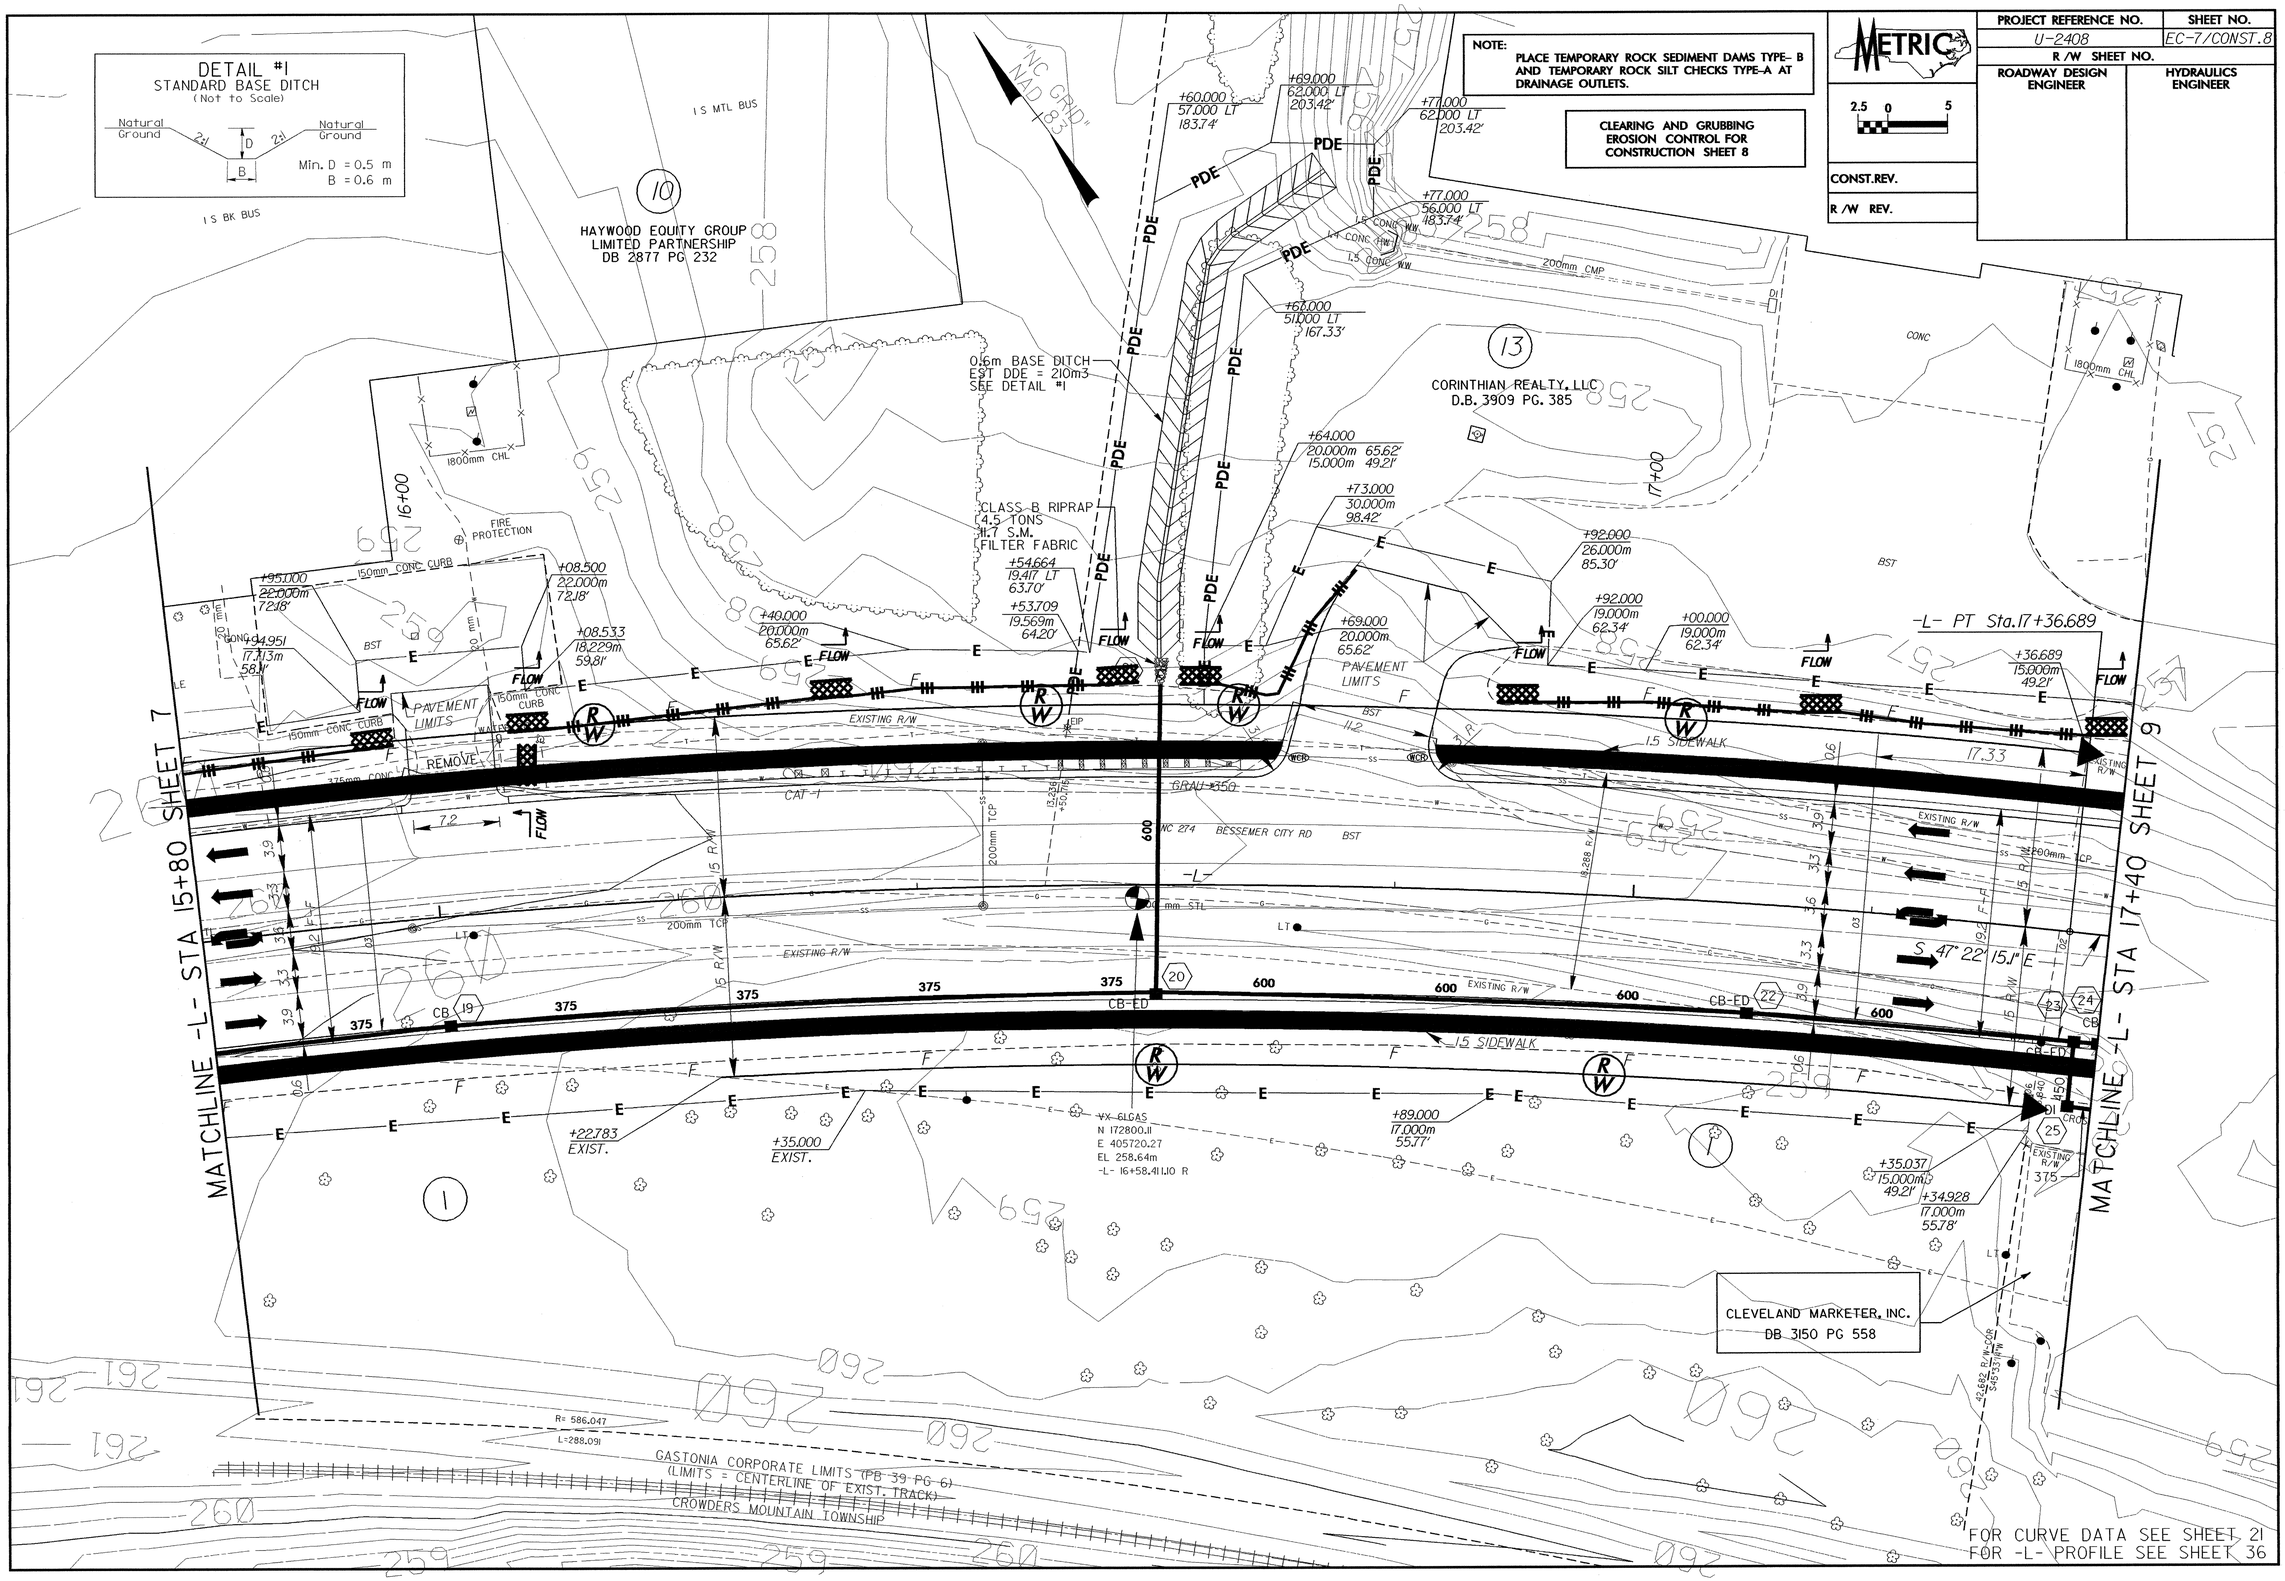

DETAIL #1
STANDARD BASE DITCH
(Not to Scale)
Natural Ground
Natural Ground
Min. D = 0.5 m
B = 0.6 m
NOTE:
PLACE TEMPORARY ROCK SEDIMENT DAMS TYPE- B AND TEMPORARY ROCK SILT CHECKS TYPE-A AT DRAINAGE OUTLETS.
CLEARING AND GRUBBING EROSION CONTROL FOR CONSTRUCTION SHEET 8
METRIC
2.5 0 5
CONST.REV.
R /W REV.
PROJECT REFERENCE NO.
U-2408
SHEET NO.
EC-7/CONST.8
R /W SHEET NO.
ROADWAY DESIGN ENGINEER
HYDRAULICS ENGINEER
"NC GRID" NAD 83
HAYWOOD EQUITY GROUP LIMITED PARTNERSHIP DB 2877 PG 232
CORINTHIAN REALTY, LLC D.B. 3909 PG. 385
CLEVELAND MARKETER, INC. DB 3150 PG 558
0.6m BASE DITCH EST DDE = 210m3 SEE DETAIL #1
CLASS B RIPRAP 4.5 TONS 11.7 S.M. FILTER FABRIC
-L- PT Sta.17+36.689
MATCHLINE -L- STA 15+80 SHEET 7
MATCHLINE -L- STA 17+40 SHEET 9
GASTONIA CORPORATE LIMITS (PB 39 PG 6)
(LIMITS = CENTERLINE OF EXIST. TRACK)
CROWDERS MOUNTAIN TOWNSHIP
FOR CURVE DATA SEE SHEET 21
FOR -L- PROFILE SEE SHEET 36