METRIC	PROJECT REFERENCE NO.	SHEET NO.
	U-2408	SIG. 89

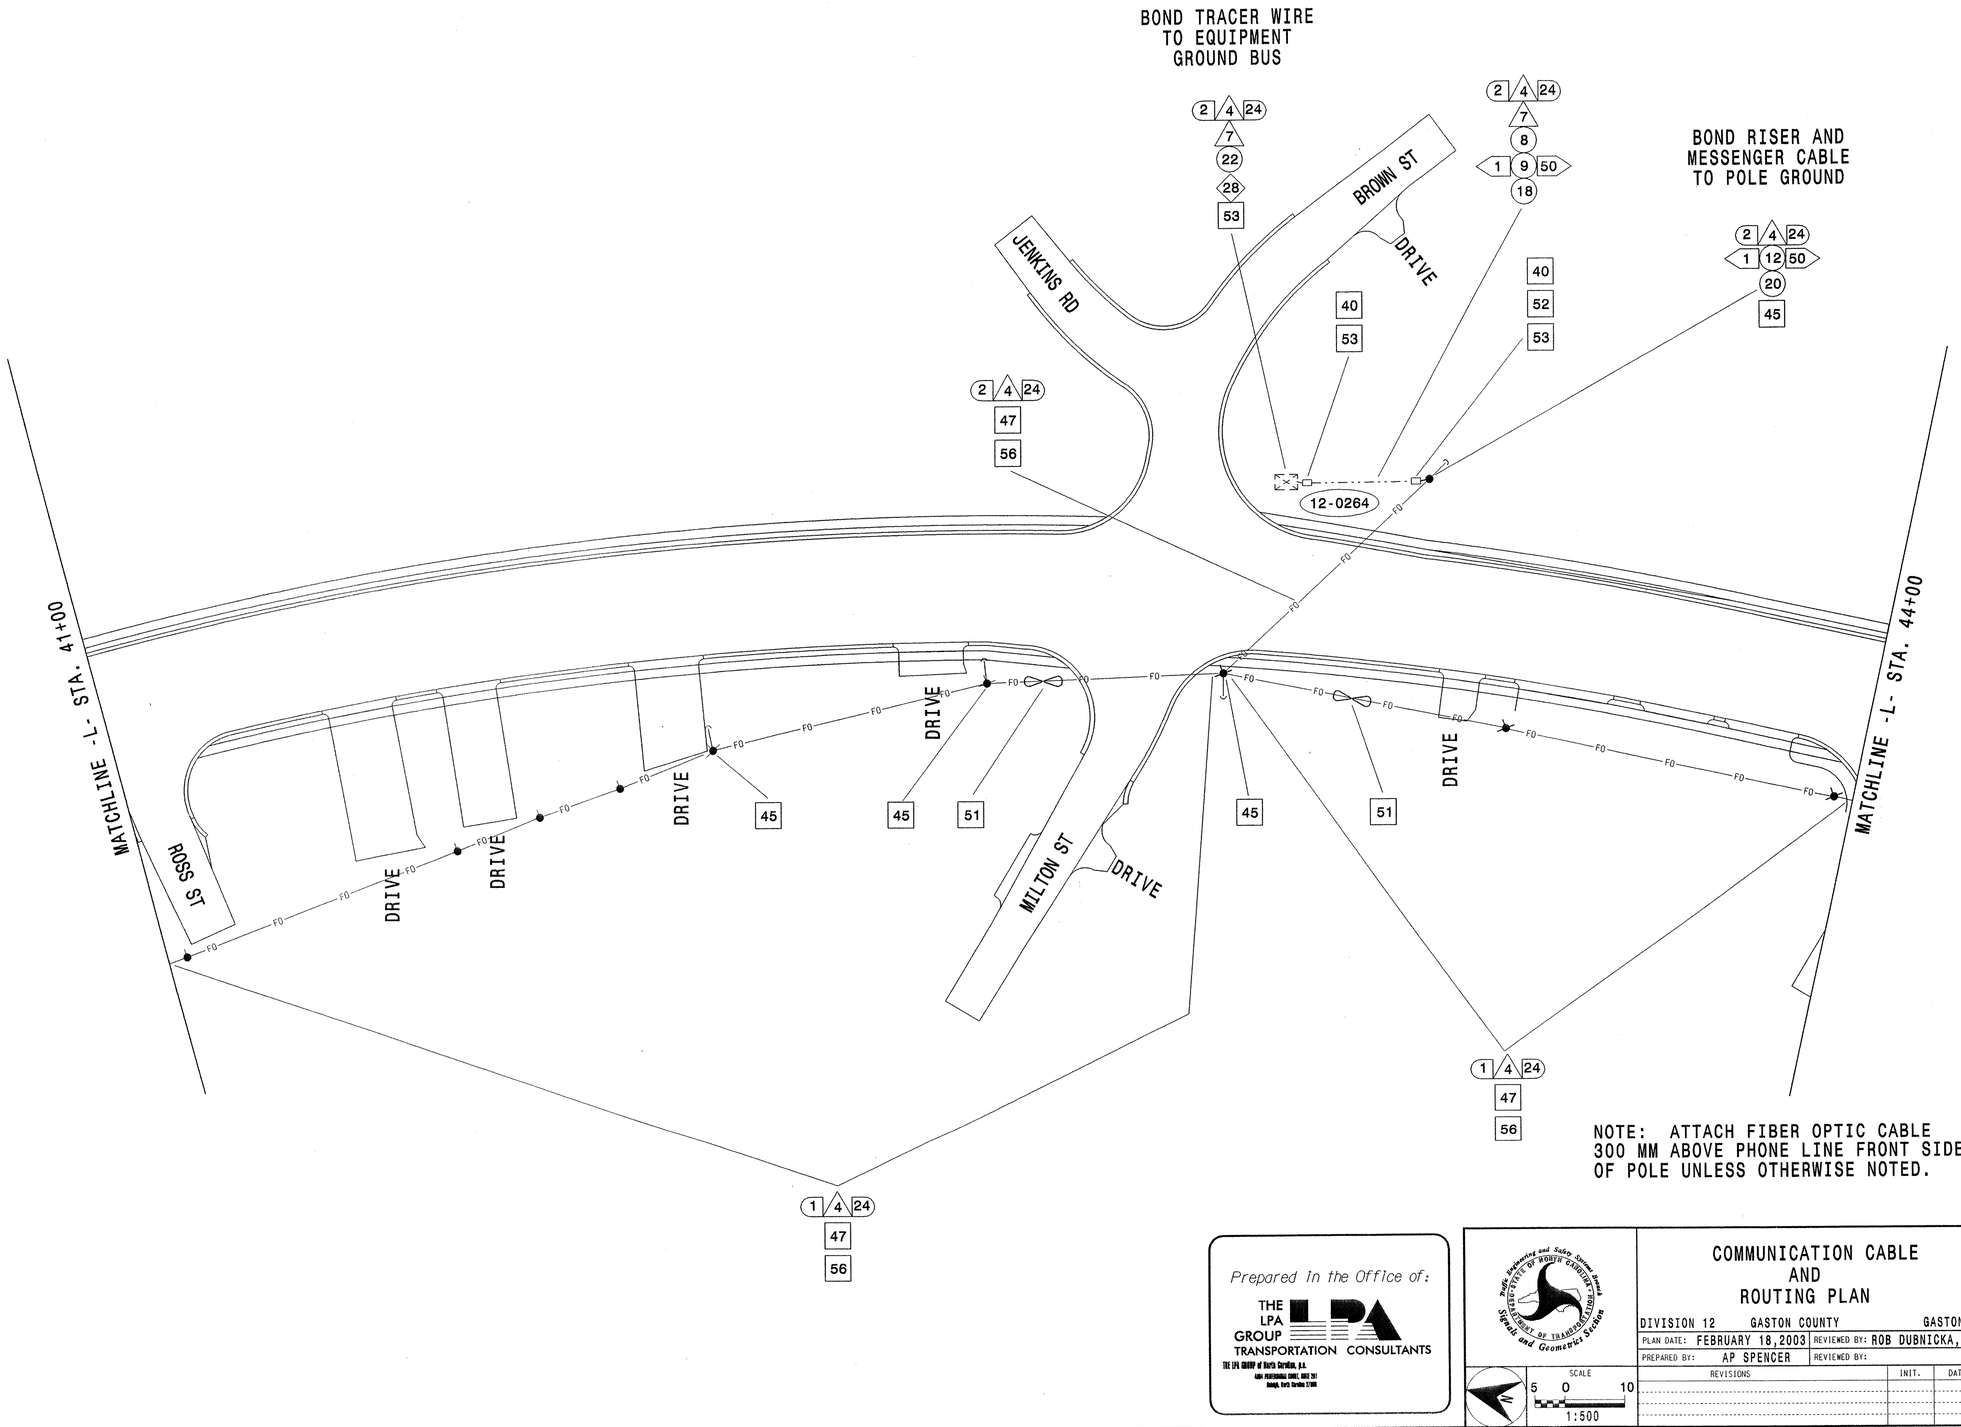

NOTE: ATTACH FIBER OPTIC CABLE
300 MM ABOVE PHONE LINE FRONT SIDE
OF POLE UNLESS OTHERWISE NOTED.

Prepared in the Office of:

THE LPA GROUP
TRANSPORTATION CONSULTANTS

THE LPA GROUP of North Carolina, p.a.
4204 PROFESSIONAL DRIVE, SUITE 201
Raleigh, North Carolina 27609

Traffic Engineering and Safety Systems Branch
STATE OF NORTH CAROLINA
DEPARTMENT OF TRANSPORTATION
Signals and Geometrics Section

COMMUNICATION CABLE AND ROUTING PLAN

DIVISION 12 GASTON COUNTY GASTONIA

PLAN DATE: FEBRUARY 18,2003	REVIEWED BY: ROB DUBNICKA,PE
PREPARED BY: AP SPENCER	REVIEWED BY:

REVISIONS	INIT.	DATE

SCALE 5 0 10
1:500

SEAL

NORTH CAROLINA PROFESSIONAL SEAL 027742 ENGINEER ROBERT J. DUBNICKA

Robert J. Dubnicka 8-9-04
SIGNATURE DATE

SIG. INVENTORY NO.

09-AUG-2004 15:33
Y:\traffic\ROUTE\U2408\u2408route\RTE14.dgn
rdubnicka