METRIC	PROJECT REFERENCE NO.	SHEET NO.
	U-2408	SIG. 8I

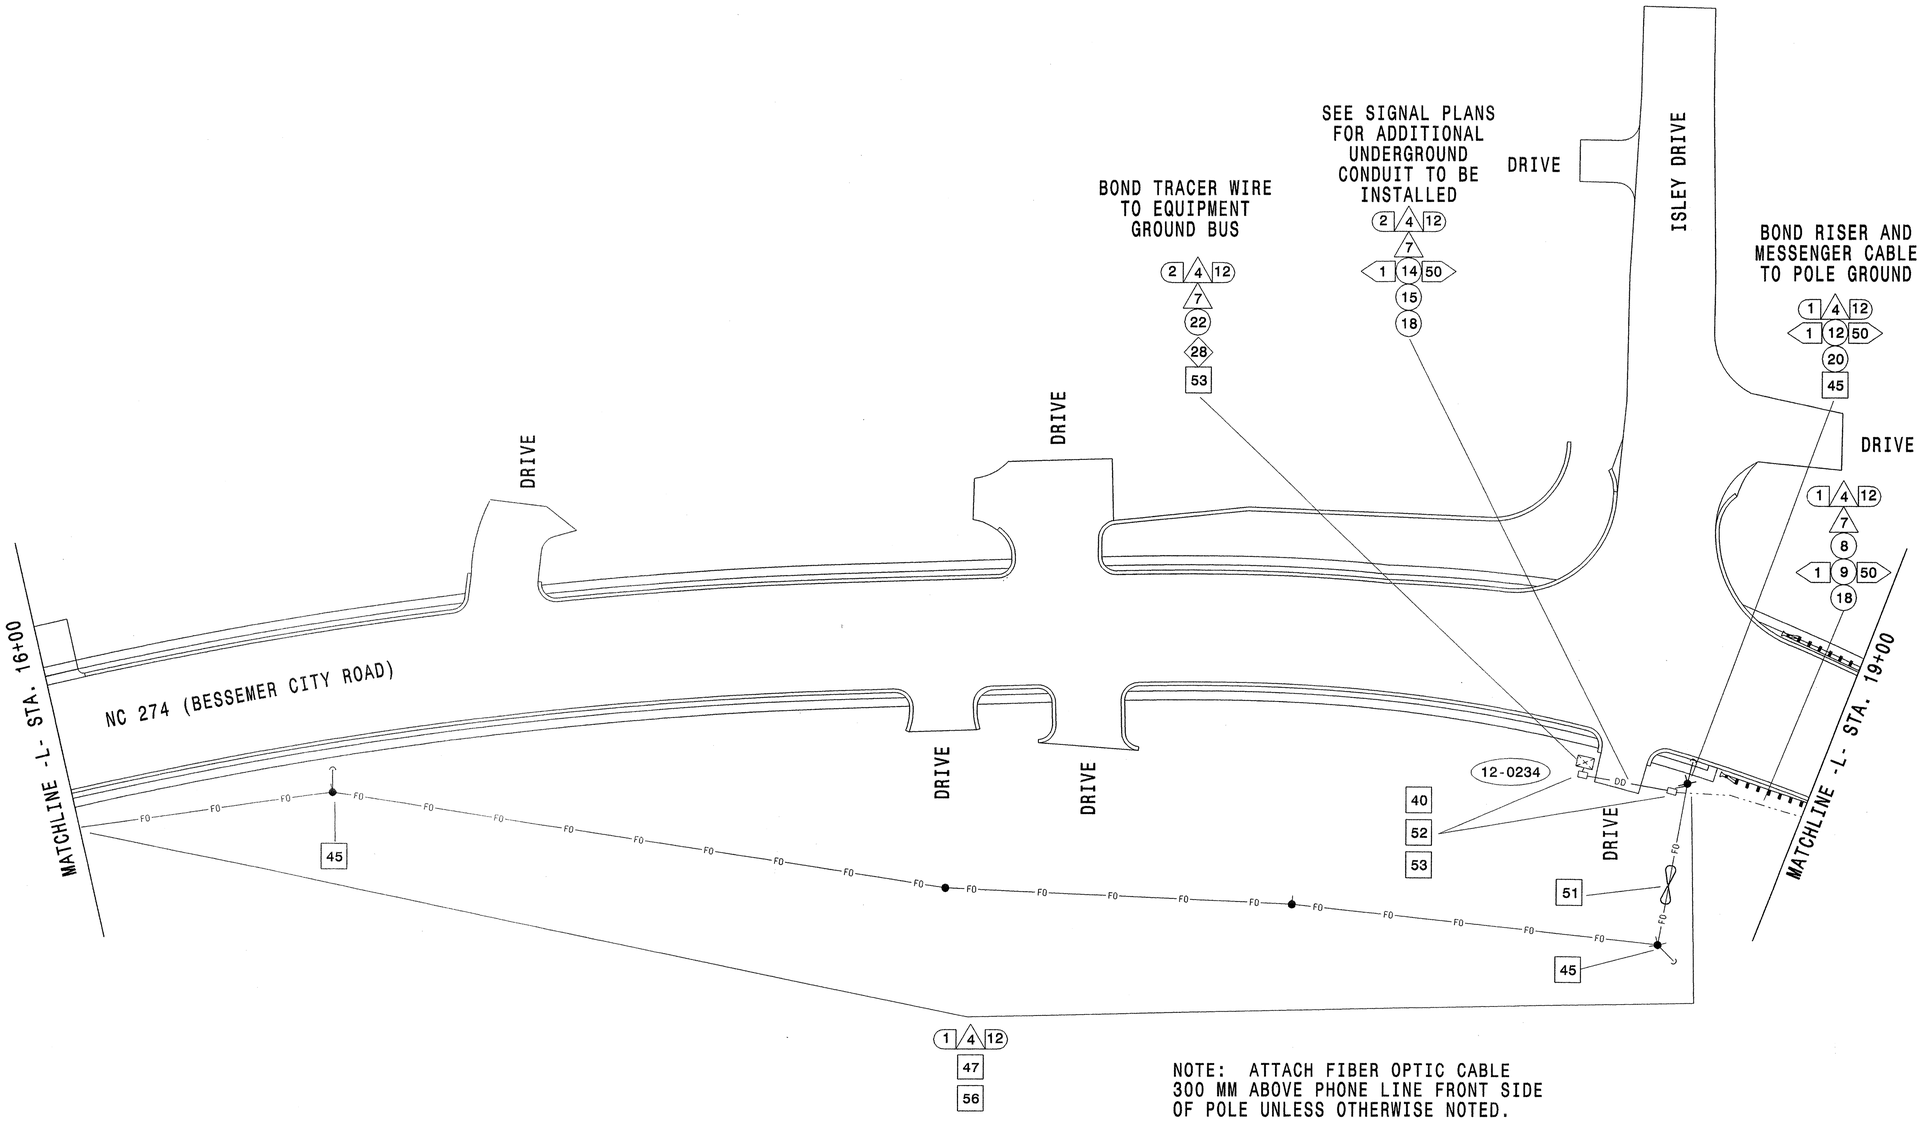

NOTE: ATTACH FIBER OPTIC CABLE 300 MM ABOVE PHONE LINE FRONT SIDE OF POLE UNLESS OTHERWISE NOTED.

Prepared in the Office of:
THE LPA GROUP TRANSPORTATION CONSULTANTS
THE LPA GROUP of North Carolina, p.a.
1304 Matthews-Mint Hill Rd
Matthews, North Carolina 28105

Traffic Engineering and Safety Systems Branch
North Carolina Department of Transportation
Roadway Design Unit
Roads and Geometrics Section

COMMUNICATION CABLE AND ROUTING PLAN

DIVISION 12 GASTON COUNTY GASTONIA

PLAN DATE: FEBRUARY 18, 2003 REVIEWED BY: ROB DUBNICKA, PE

PREPARED BY: AP SPENCER REVIEWED BY:

REVISIONS	INIT.	DATE

SCALE 5 0 10 1:500

SEAL
NORTH CAROLINA PROFESSIONAL SEAL 027742 ENGINEER ROBERT J. DUBNICKA
Robert J. Dubnicka 8-9-04
SIGNATURE DATE

SIG. INVENTORY NO.

08-AUG-2004 15:34
U:\projects\4408\sig2408route\MTE06.dgn
rdubnicka