METRIC	PROJECT REFERENCE NO.	SHEET NO.
	U-2408	SIG. 80

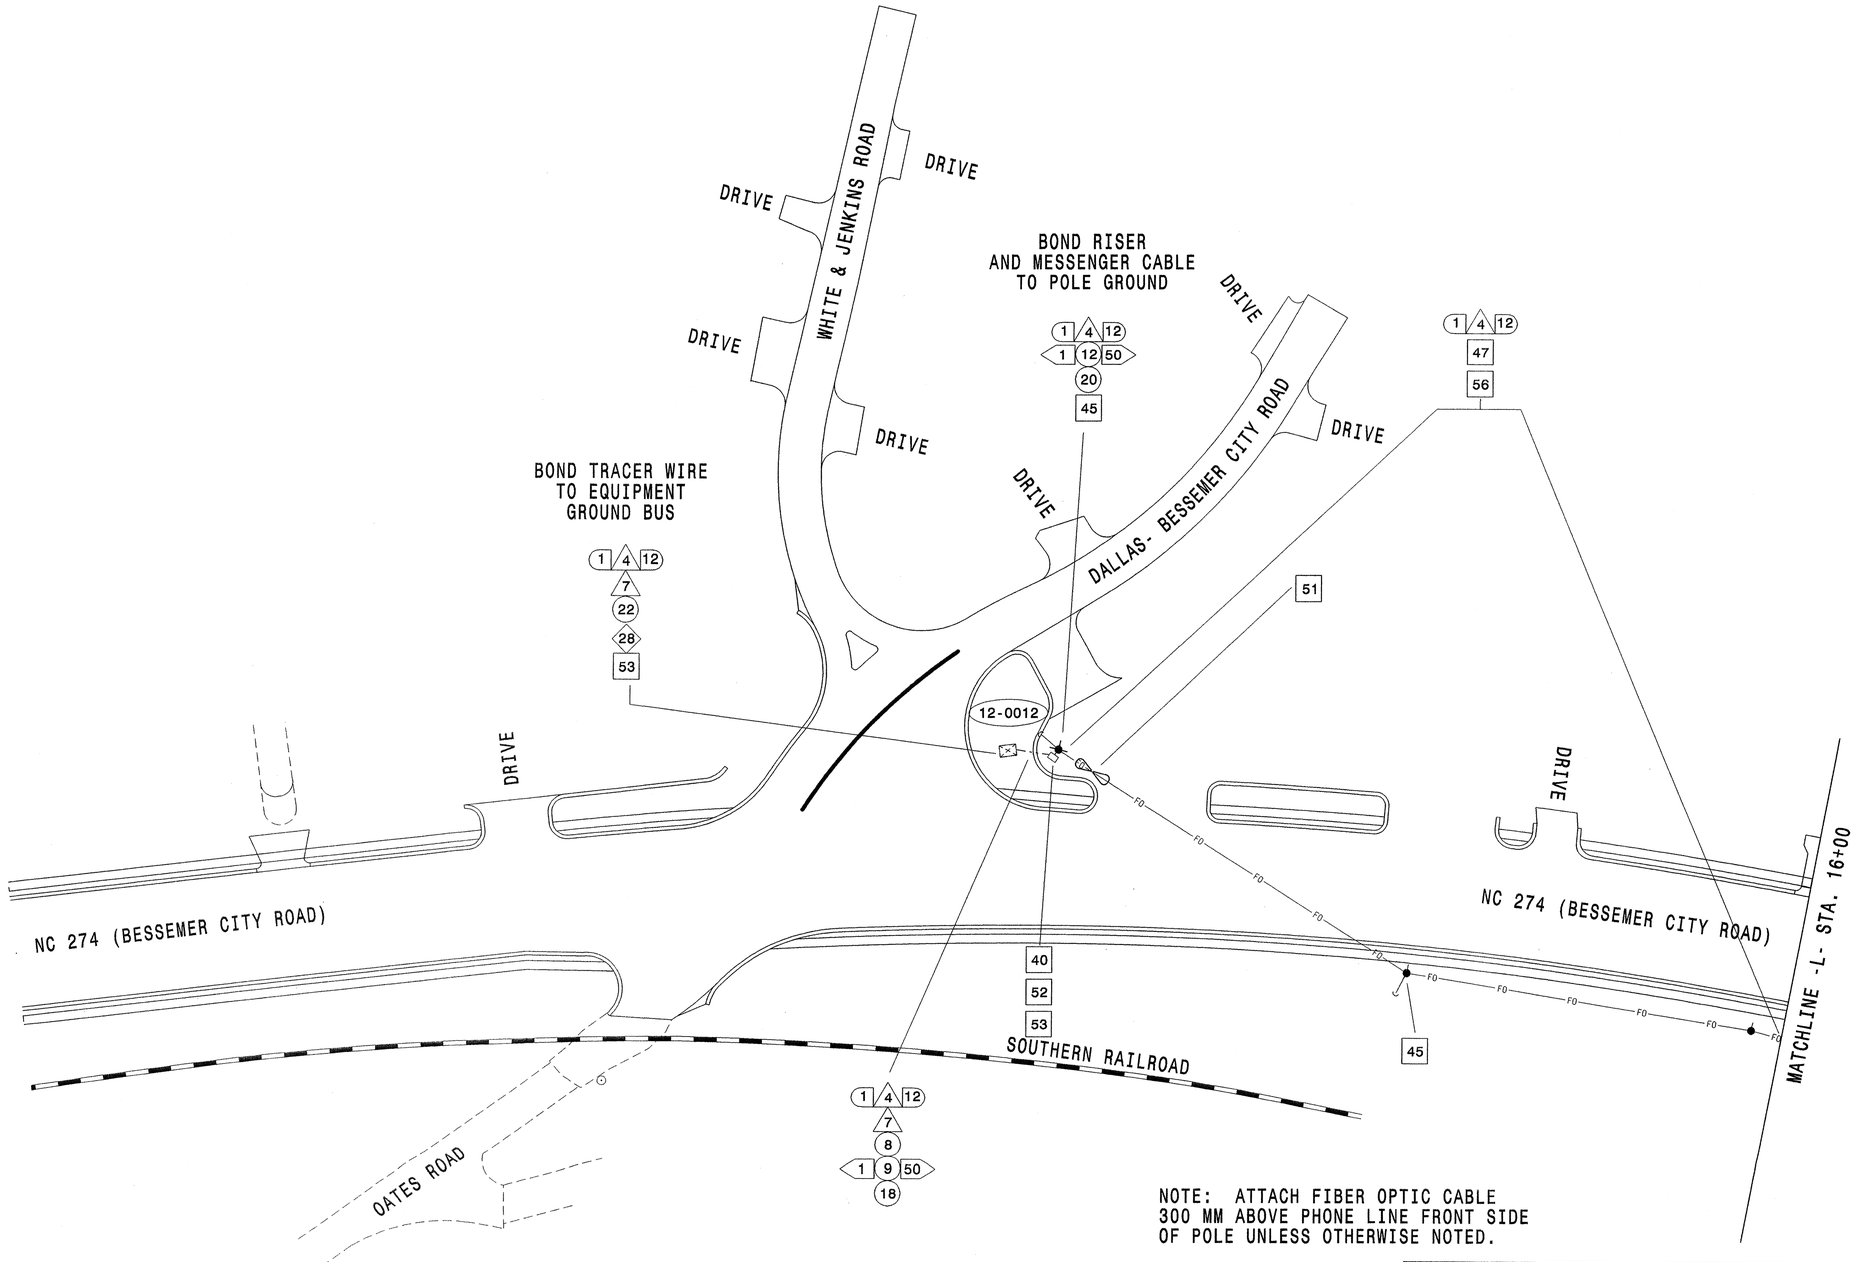

NOTE: ATTACH FIBER OPTIC CABLE
300 MM ABOVE PHONE LINE FRONT SIDE
OF POLE UNLESS OTHERWISE NOTED.

Prepared in the Office of:
THE LPA GROUP
TRANSPORTATION CONSULTANTS

COMMUNICATION CABLE
AND
ROUTING PLAN

DIVISION 12 GASTON COUNTY GASTONIA

PLAN DATE: FEBRUARY 18,2002 REVIEWED BY: ROB DUBNICKA,PE

PREPARED BY: AP SPENCER REVIEWED BY:

SCALE 5 0 10 1:500

REVISIONS	INIT.	DATE

SEAL
NORTH CAROLINA PROFESSIONAL SEAL 027742 ENGINEER ROBERT J. DUBNICKA

Robert J. Dubnicka 8-9-04
SIGNATURE DATE

SIG. INVENTORY NO.