PROJECT REFERENCE NO.	SHEET NO.
U-2408	UO-28

NOTE:
ALL PROPOSED UTILITY WORK SHOWN ON THIS SHEET WILL BE DONE BY OTHERS

METRIC

2.5 0 5

UTILITIES BY OTHERS

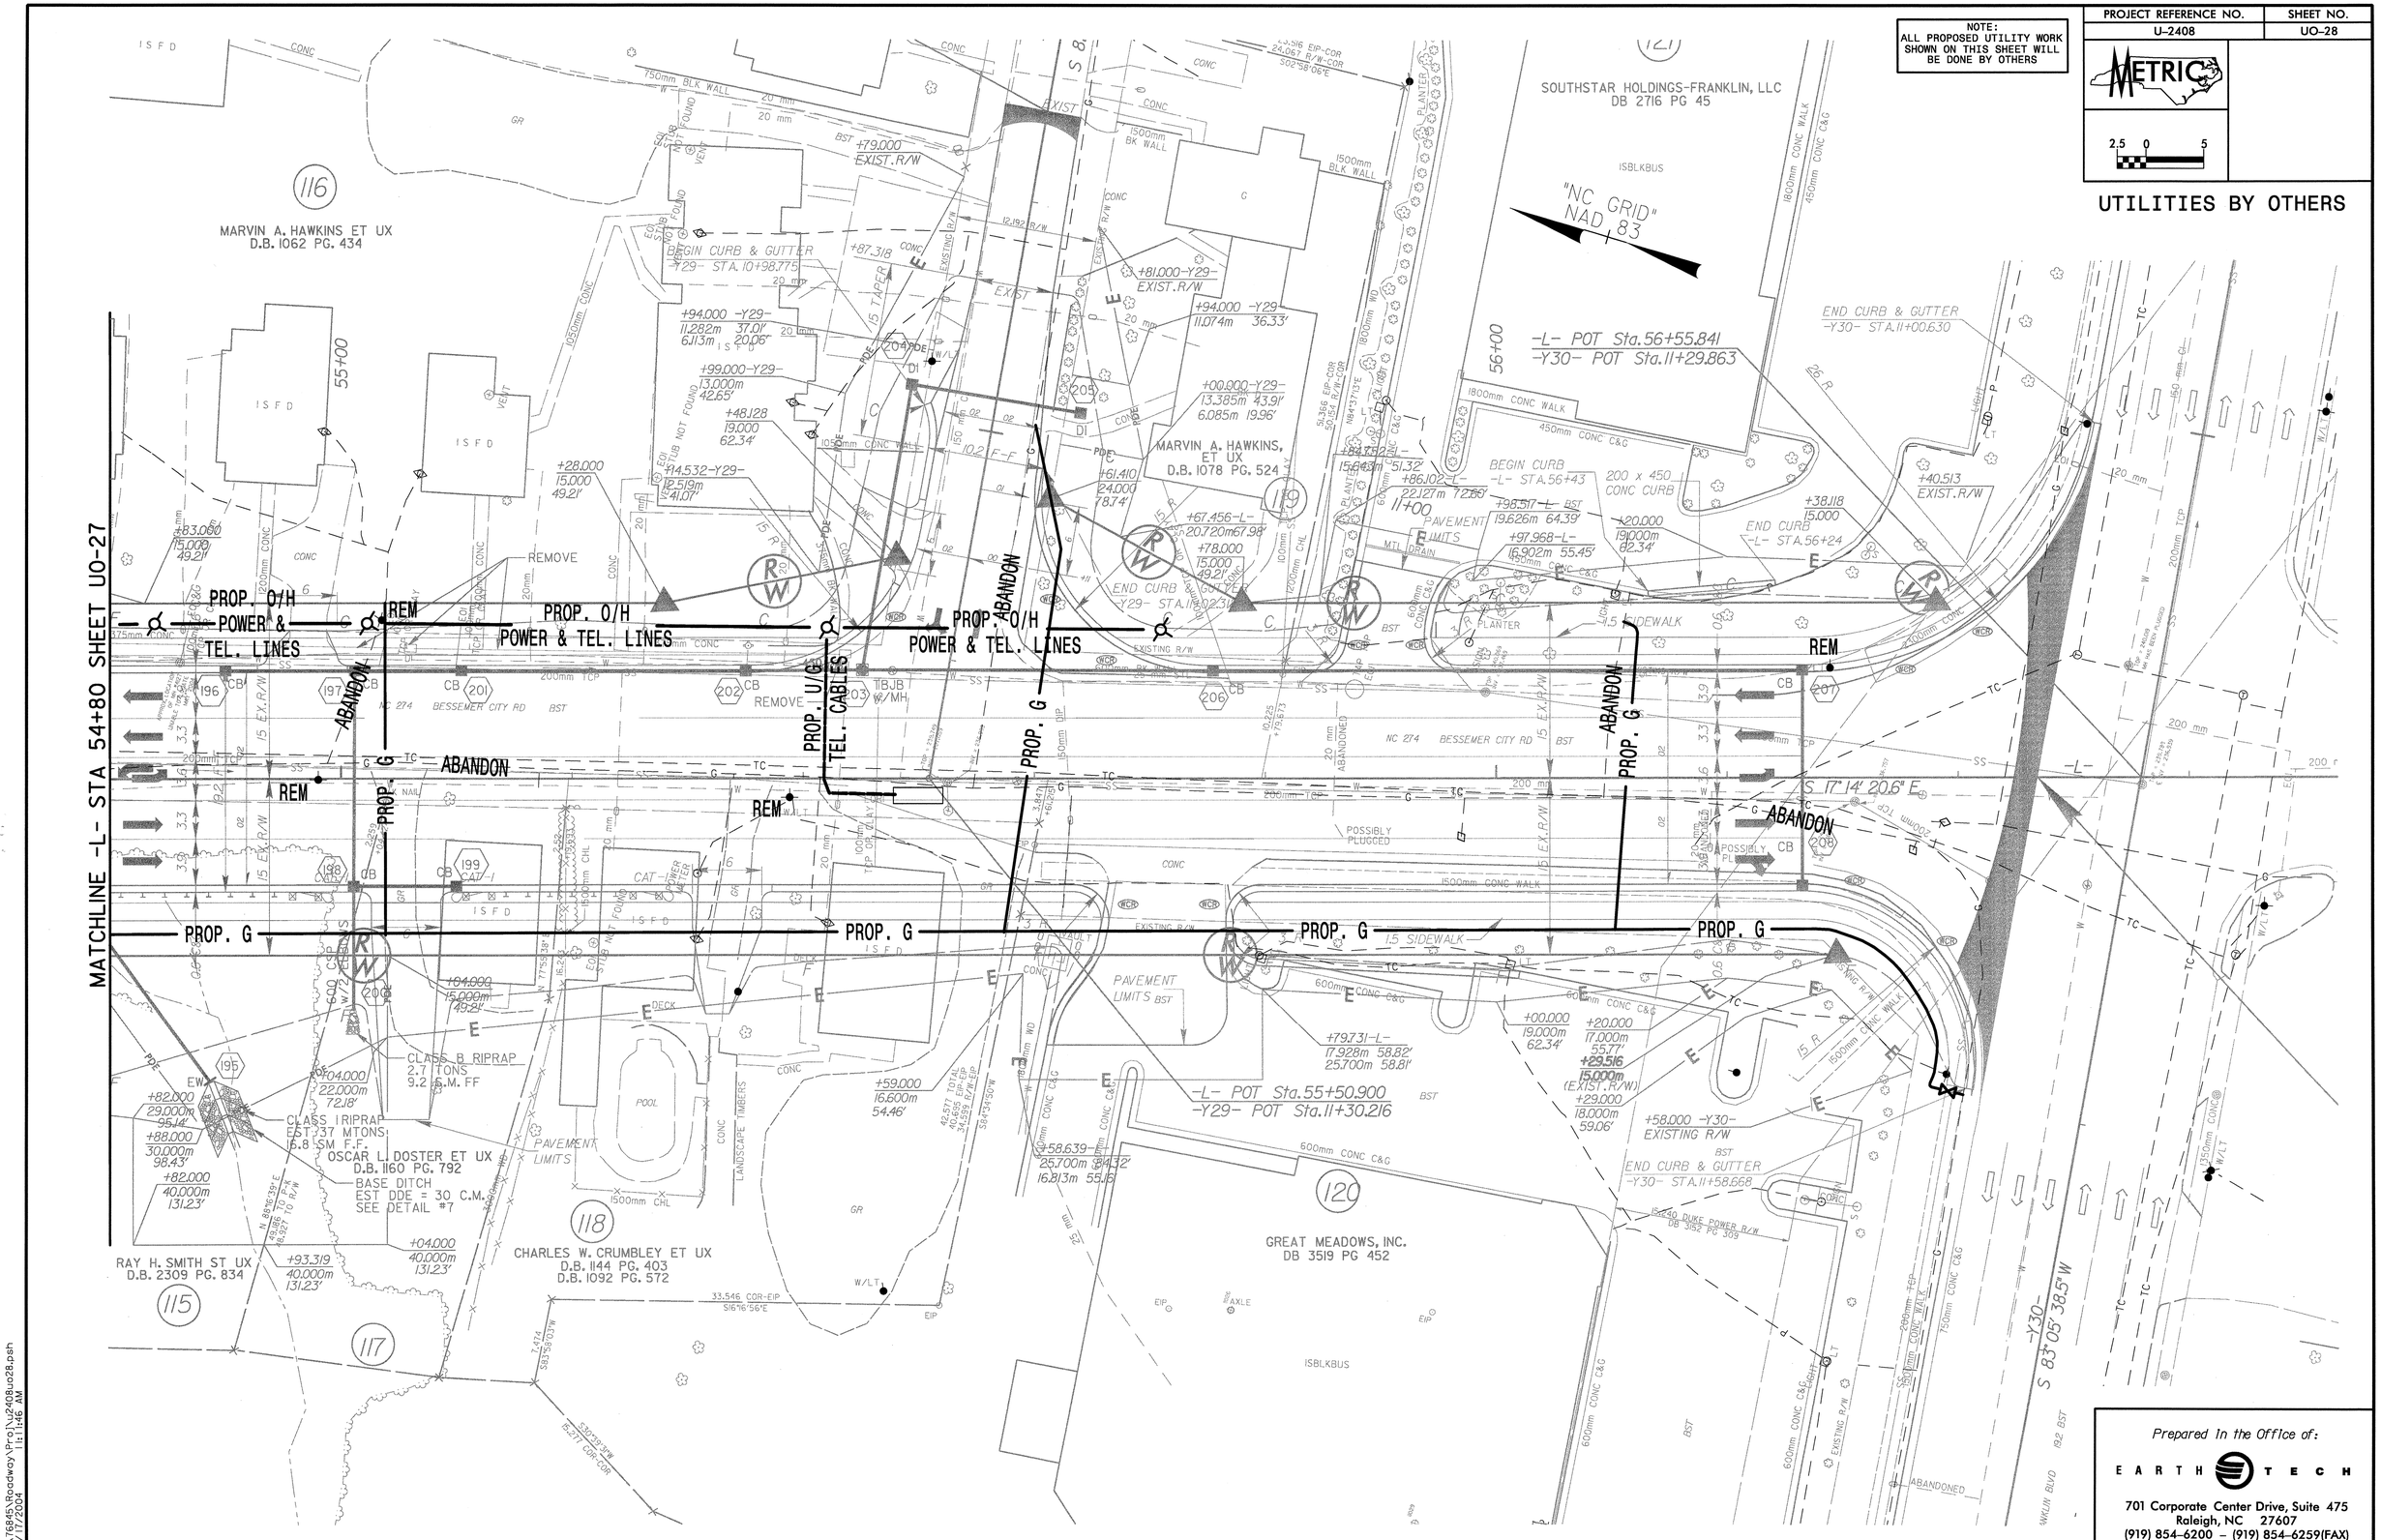

Prepared In the Office of:

EARTH TECH

701 Corporate Center Drive, Suite 475
Raleigh, NC 27607
(919) 854-6200 – (919) 854-6259(FAX)

Q:\76845\Roadway\Proj\u2408uo28.psh
07/17/2004 11:11:46 AM