PROJECT REFERENCE NO.	SHEET NO.
U-2408	UO-6

METRIC

2.5 0 5

NOTE:
ALL PROPOSED UTILITY WORK SHOWN ON THIS SHEET WILL BE DONE BY OTHERS

UTILITIES BY OTHERS

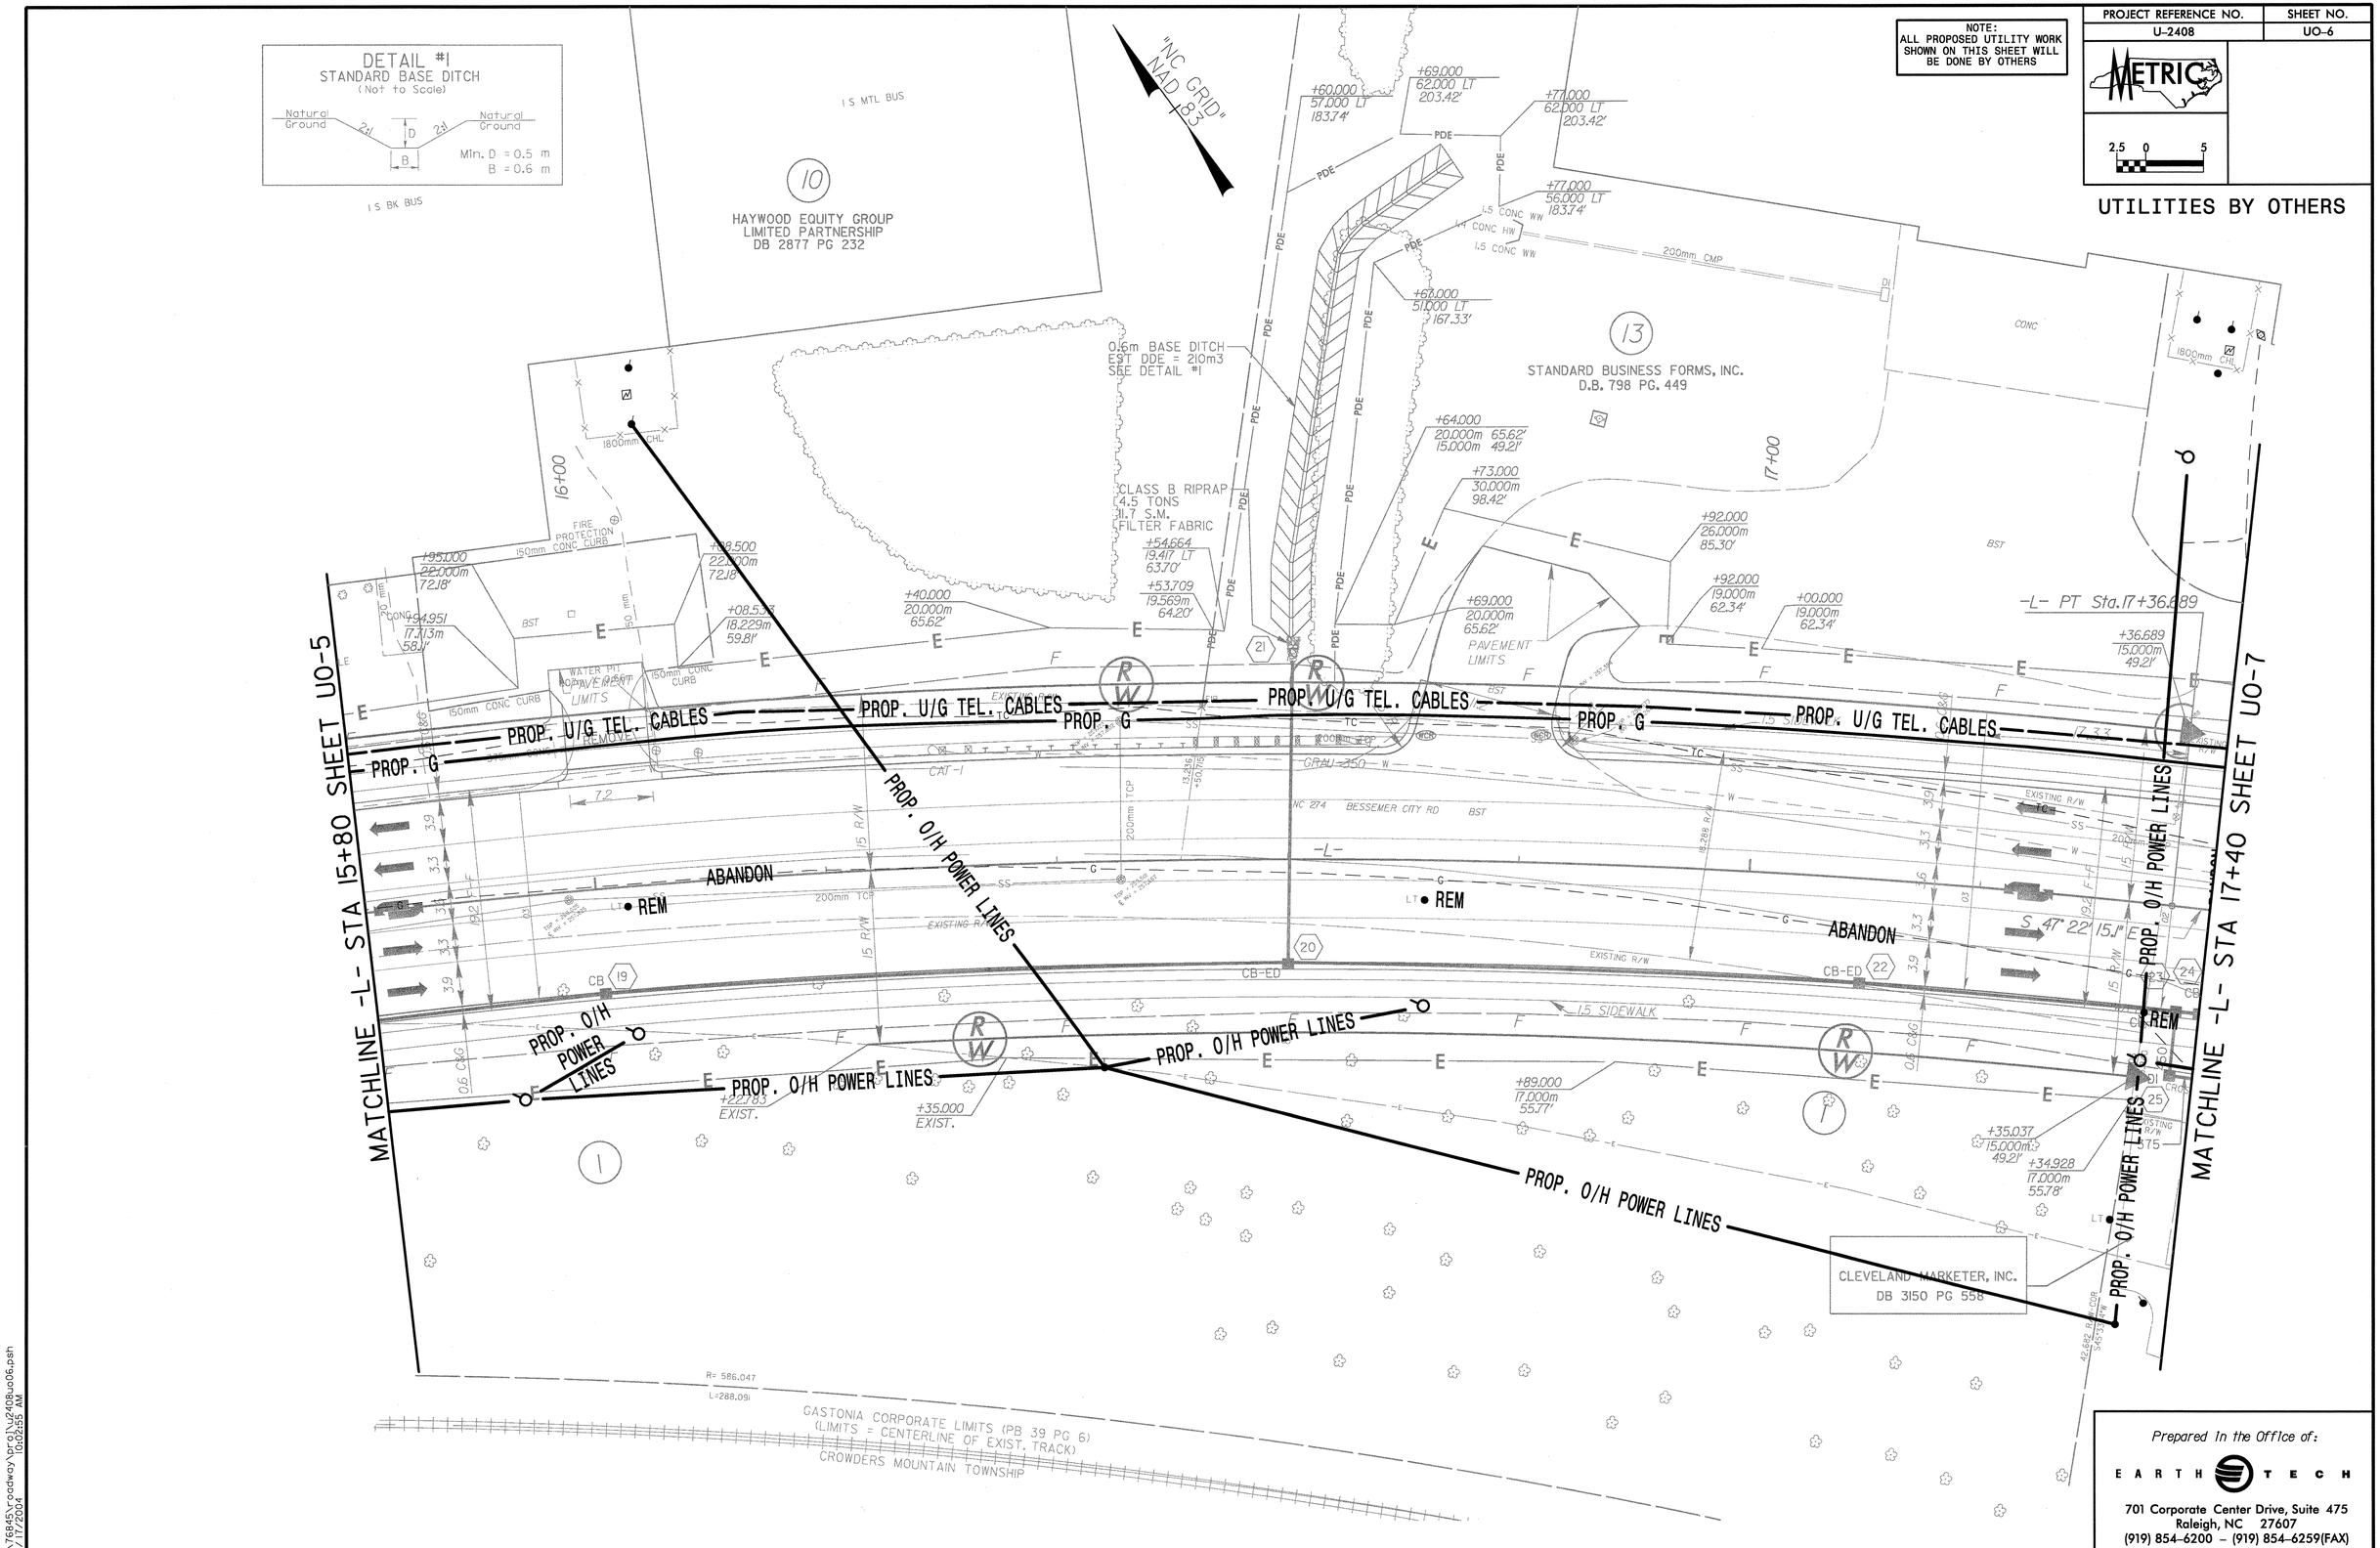

Prepared In the Office of:
EARTH TECH
701 Corporate Center Drive, Suite 475
Raleigh, NC 27607
(919) 854-6200 – (919) 854-6259(FAX)

q:\76845\roadway\proj\u2408uo06.psh
07/17/2004 10:02:55 AM