PROJECT REFERENCE NO.	SHEET NO.
U-2408	UC-31

METRIC

2.5 0 5

NORTH CAROLINA PROFESSIONAL SEAL 14101 ENGINEER JOHN M. KAMPRATH

UTILITY CONSTRUCTION

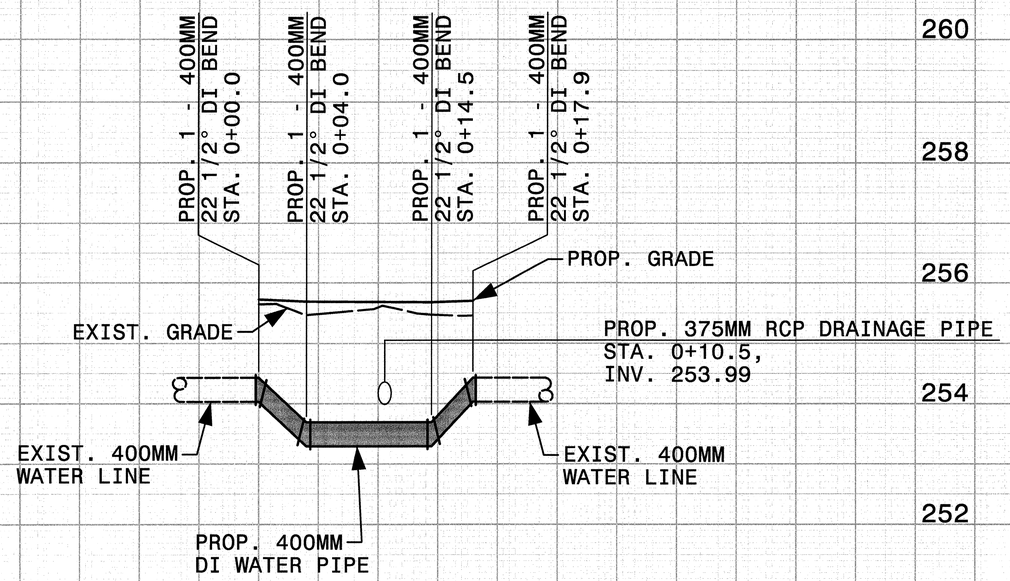

LINE W1

SEE PLAN SHEET UC-14

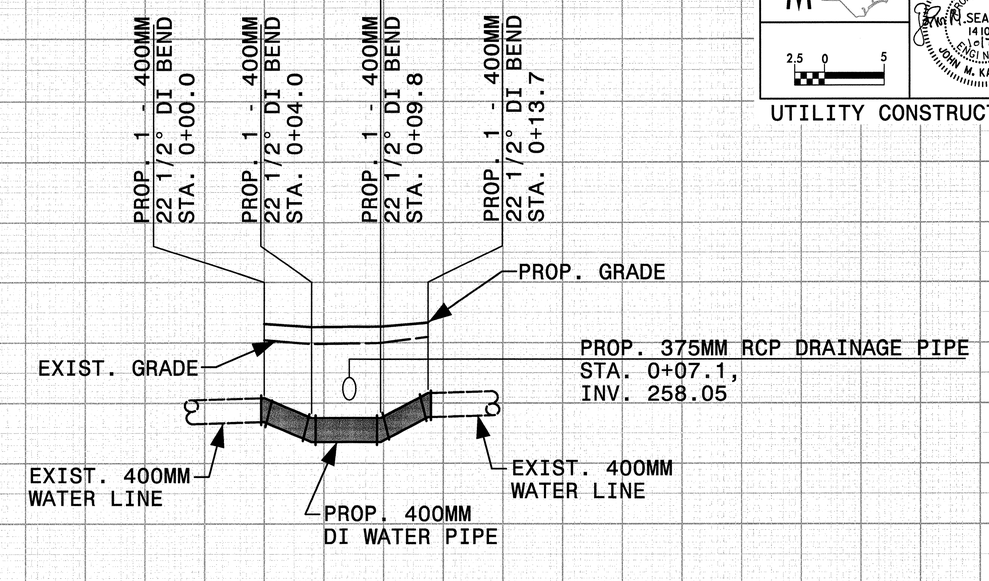

LINE W3

SEE PLAN SHEET UC-17

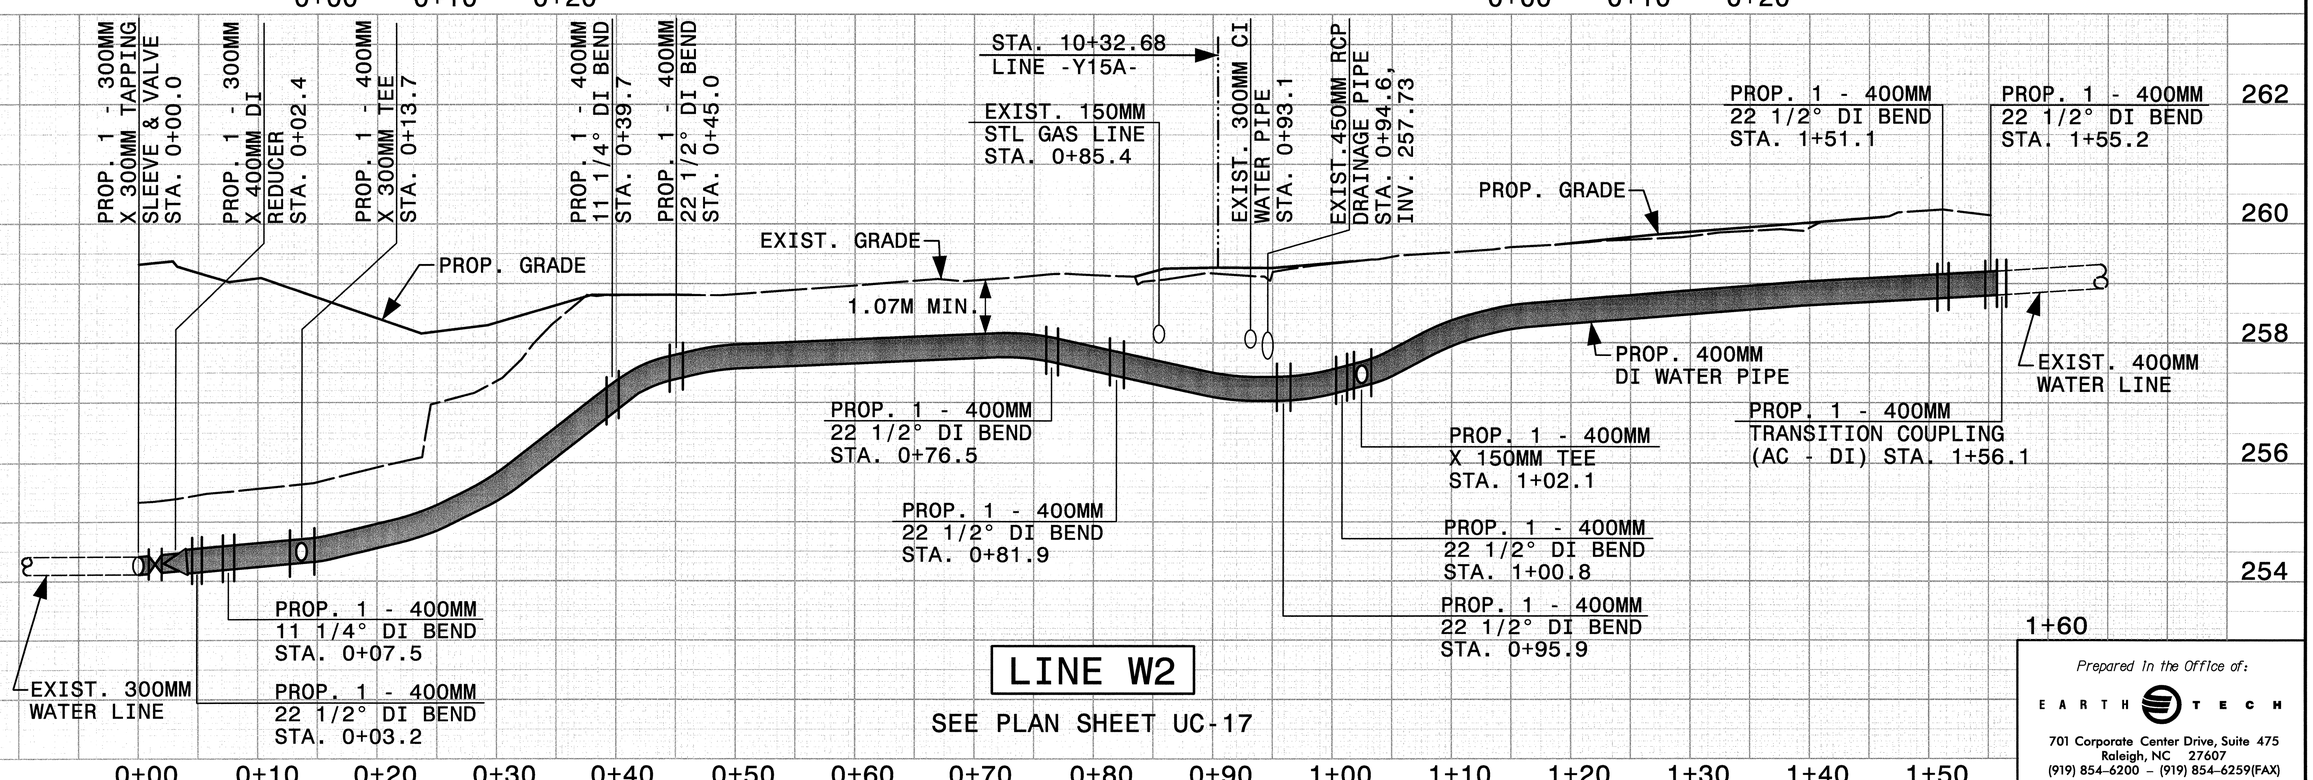

LINE W2

SEE PLAN SHEET UC-17

Prepared In the Office of:

EARTH TECH

701 Corporate Center Drive, Suite 475
Raleigh, NC 27607
(919) 854-6200 – (919) 854-6259(FAX)

q:\76845\roadway\proj\u2408\u2408uc3.up-fl
10/07/2004 12:06:05 PM