PROJECT REFERENCE NO.	SHEET NO.
U-2408	UC-29

METRIC

2.5 0 5

NORTH CAROLINA PROFESSIONAL SEAL 14101 10/7/02 ENGINEER JOHN M. KAMPRATH

UTILITY CONSTRUCTION

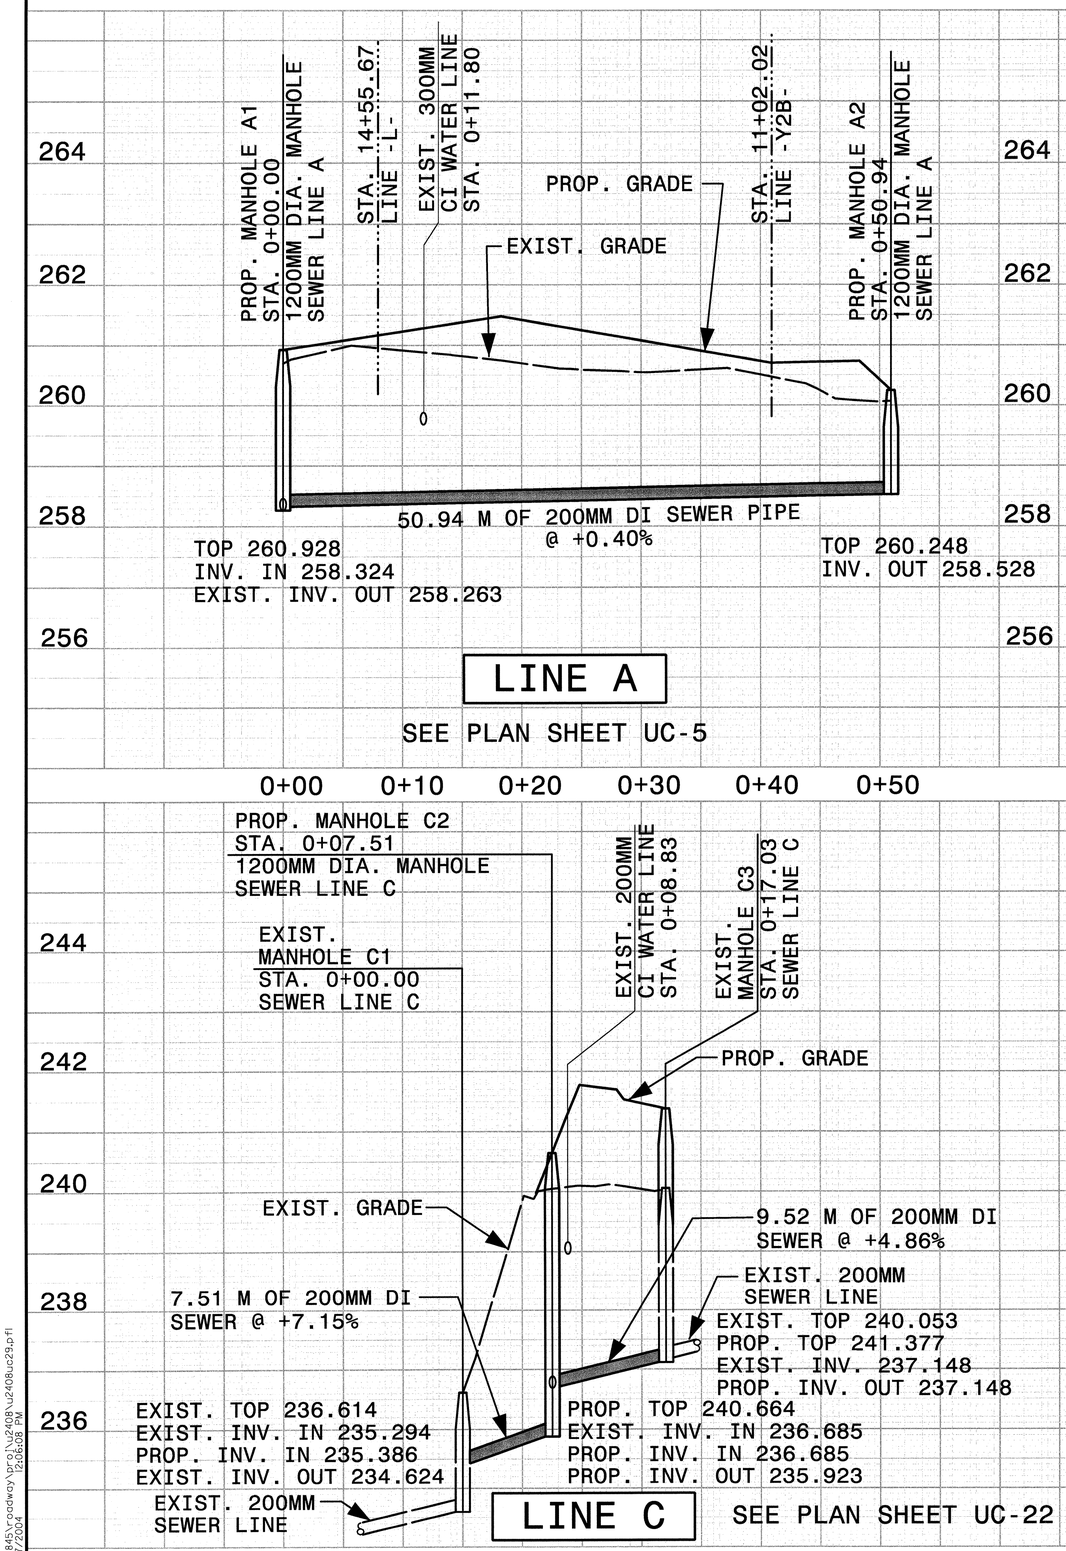

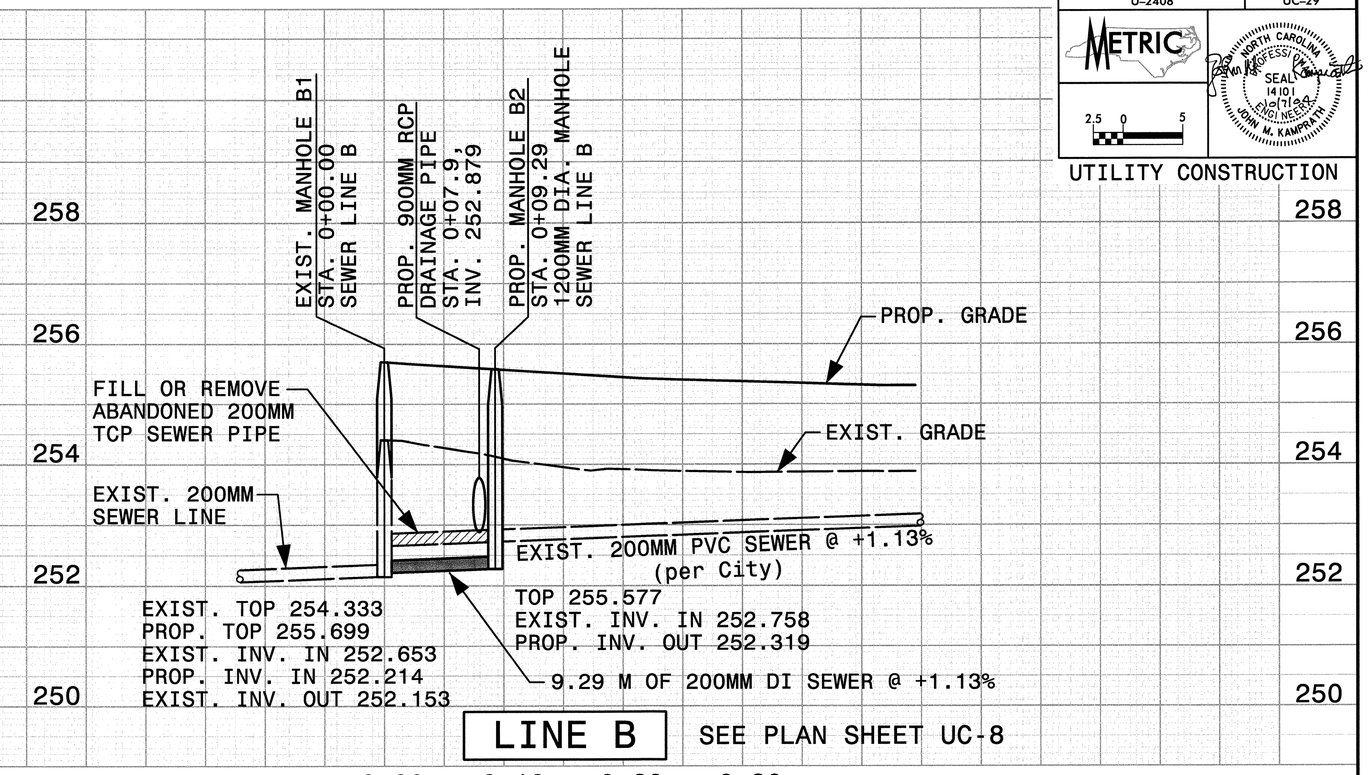

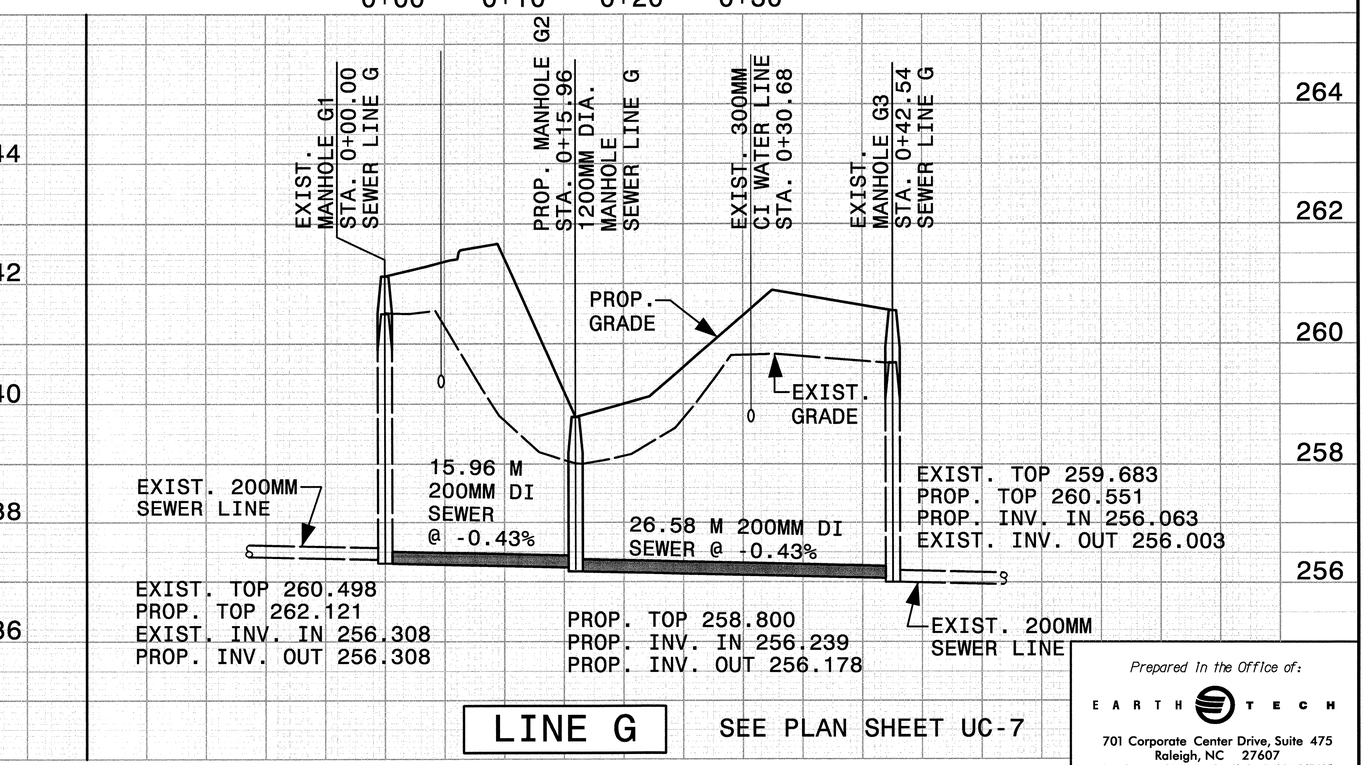

Prepared In the Office of:

EARTH TECH

701 Corporate Center Drive, Suite 475
Raleigh, NC 27607
(919) 854-6200 – (919) 854-6259(FAX)

q:\76845\roadway\proj\u2408\u2408uc29.pfl
10/07/2004
12:06:08 PM