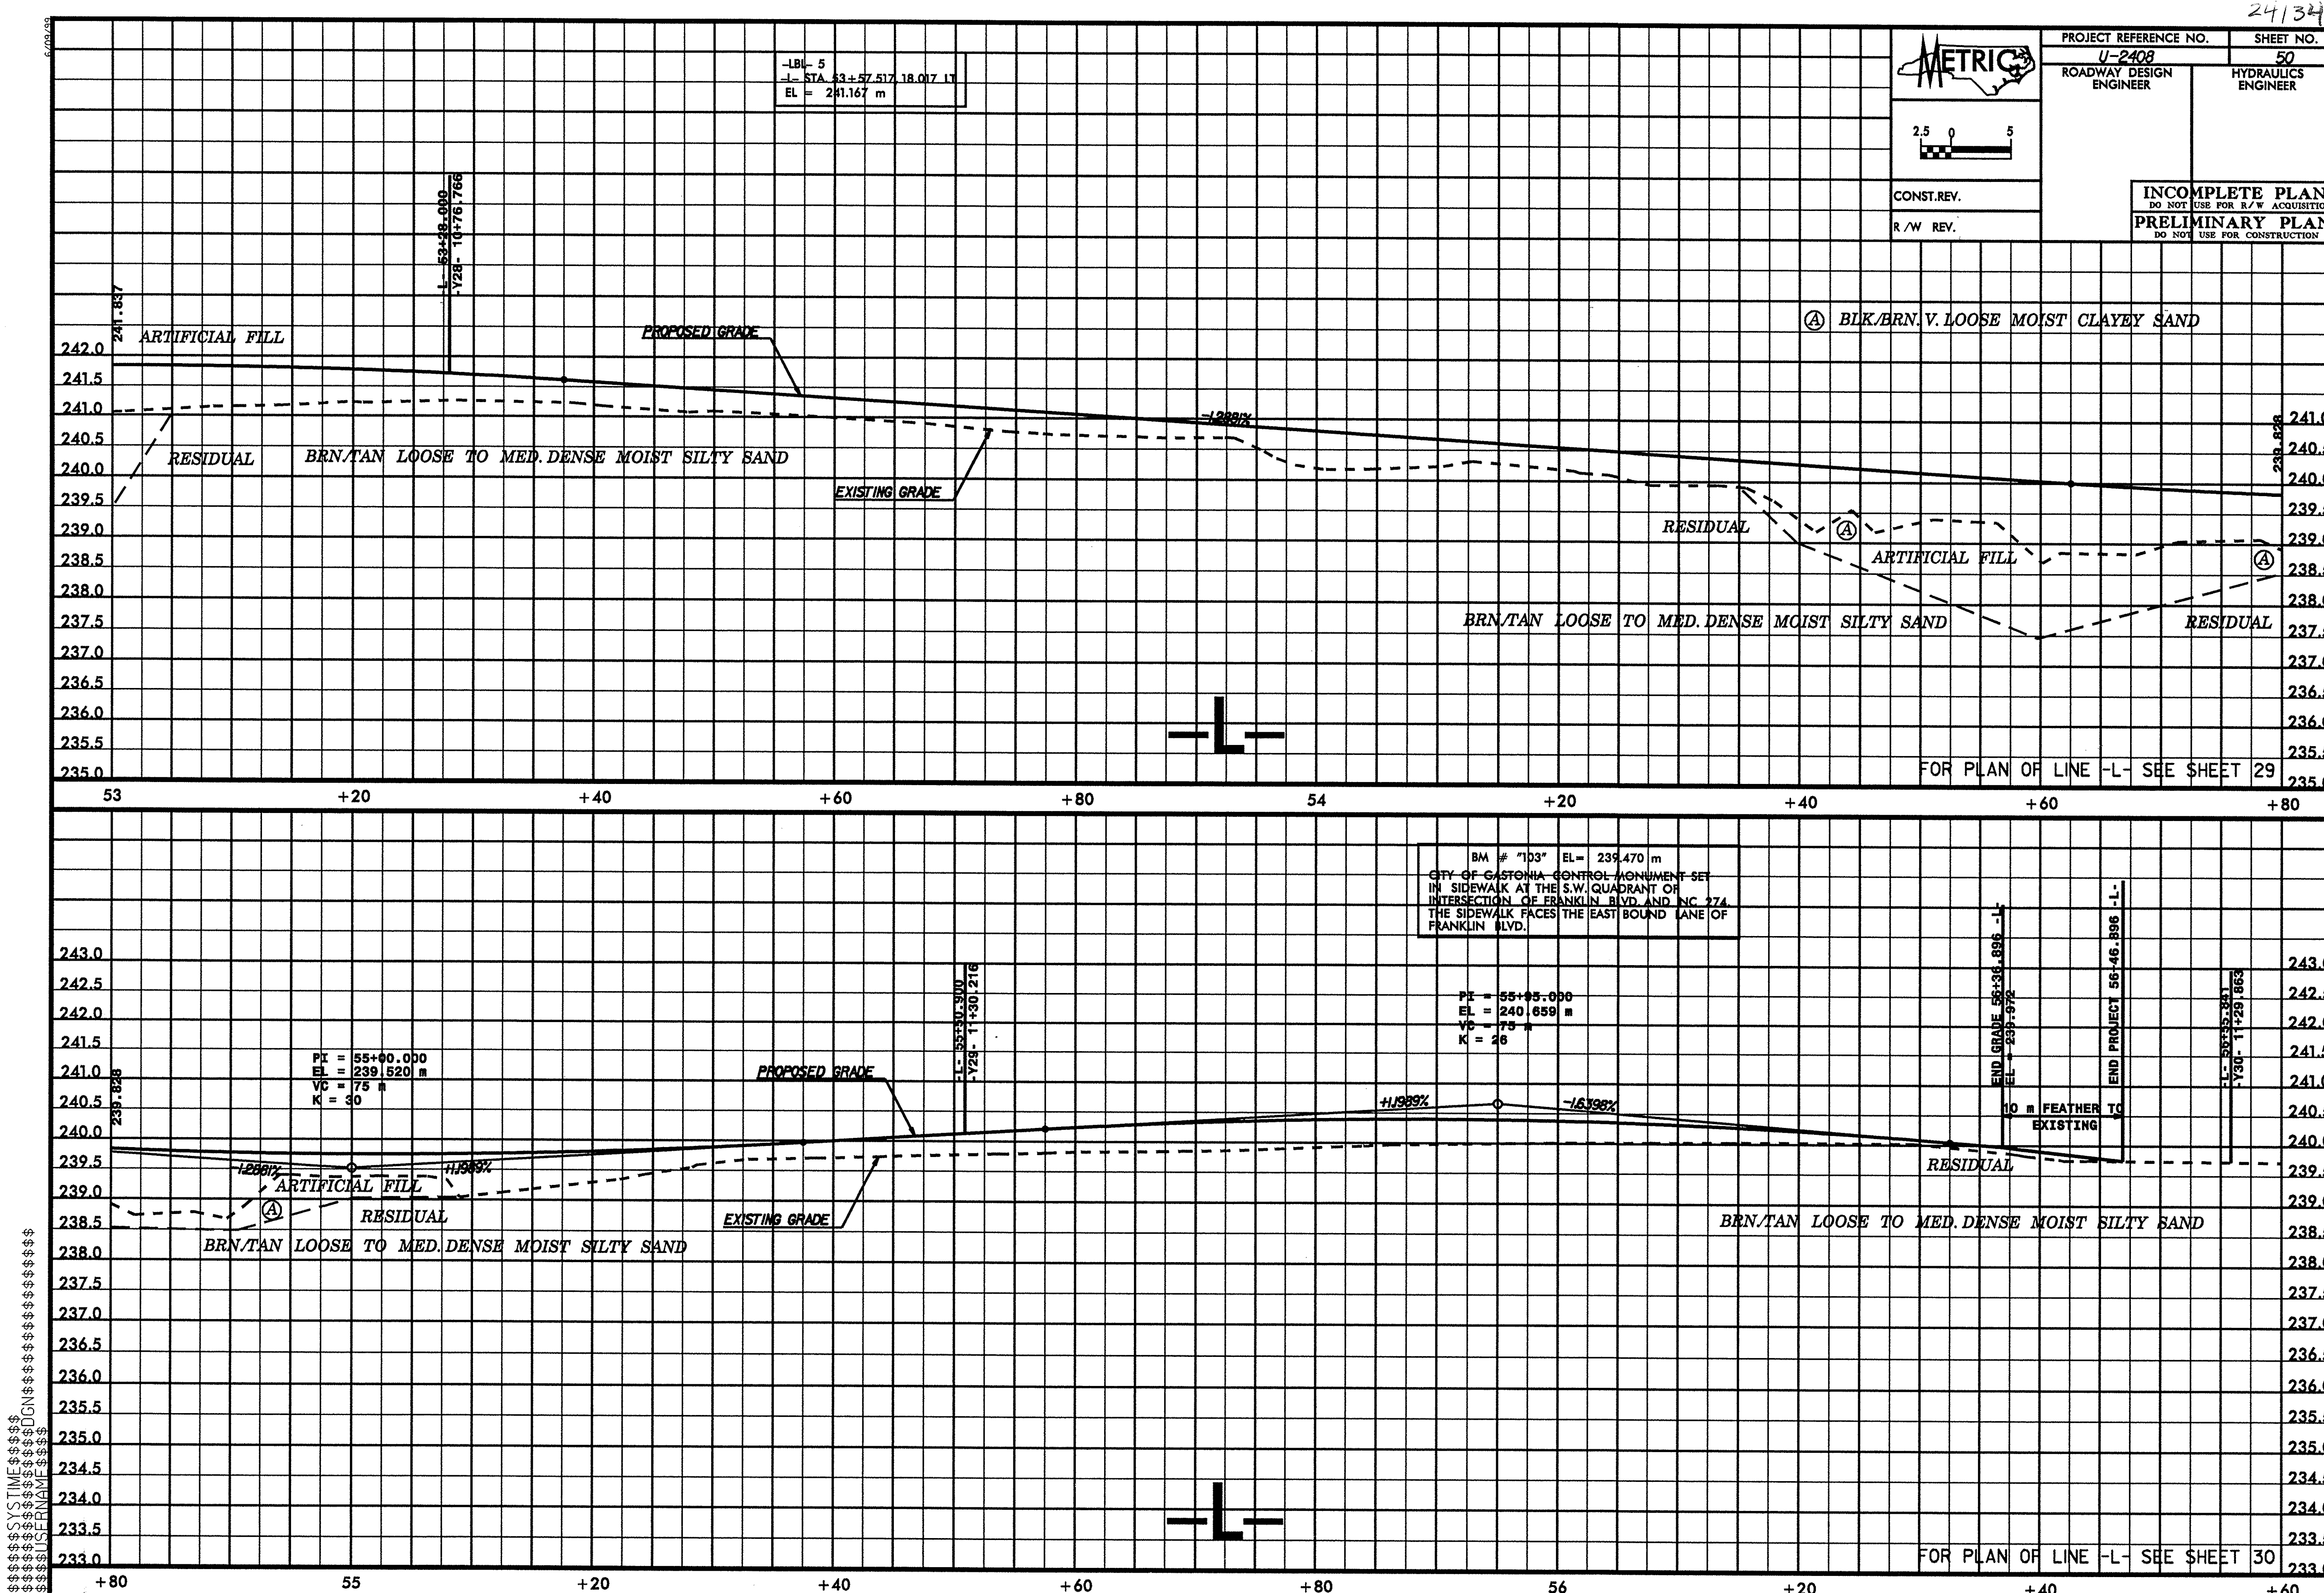
24/34
PROJECT REFERENCE NO.
U-2408
SHEET NO.
50
ROADWAY DESIGN ENGINEER
HYDRAULICS ENGINEER
METRIC
2.5 0 5
CONST.REV.
R/W REV.
INCOMPLETE PLANS
DO NOT USE FOR R/W ACQUISITION
PRELIMINARY PLANS
DO NOT USE FOR CONSTRUCTION
-LBL- 5
-L- STA. 53+57.517 18.017 LT
EL = 241.167 m
-L- 53+28.000
-Y28- 10+76.766
241.837
ARTIFICIAL FILL
PROPOSED GRADE
RESIDUAL
BRN/TAN LOOSE TO MED. DENSE MOIST SILTY SAND
EXISTING GRADE
-1.2881%
Ⓐ BLK/BRN. V. LOOSE MOIST CLAYEY SAND
239.828
-L-
FOR PLAN OF LINE -L- SEE SHEET 29
53
+20
+40
+60
+80
54
+20
+40
+60
+80
BM # "103" EL= 239.470 m
CITY OF GASTONIA CONTROL MONUMENT SET IN SIDEWALK AT THE S.W. QUADRANT OF INTERSECTION OF FRANKLIN BLVD. AND NC 274. THE SIDEWALK FACES THE EAST BOUND LANE OF FRANKLIN BLVD.
PI = 55+00.000
EL = 239.520 m
VC = 75 m
K = 30
-1.2881%
+1.1989%
PI = 55+95.000
EL = 240.659 m
VC = 75 m
K = 26
-1.6398%
-L- 55+50.900
-Y29- 11+30.216
END GRADE 56+36.896 -L-
EL = 239.972
END PROJECT 56+46.896 -L-
10 m FEATHER TO EXISTING
-L- 56+55.841
-Y30- 11+29.863
FOR PLAN OF LINE -L- SEE SHEET 30
+80
55
+20
+40
+60
+80
56
+20
+40
+60
$$$$$$SYSTIME$$$$$
$$$$$$DGN$$$$$$$$$
$$$$$USERNAME$$$$$