13/34

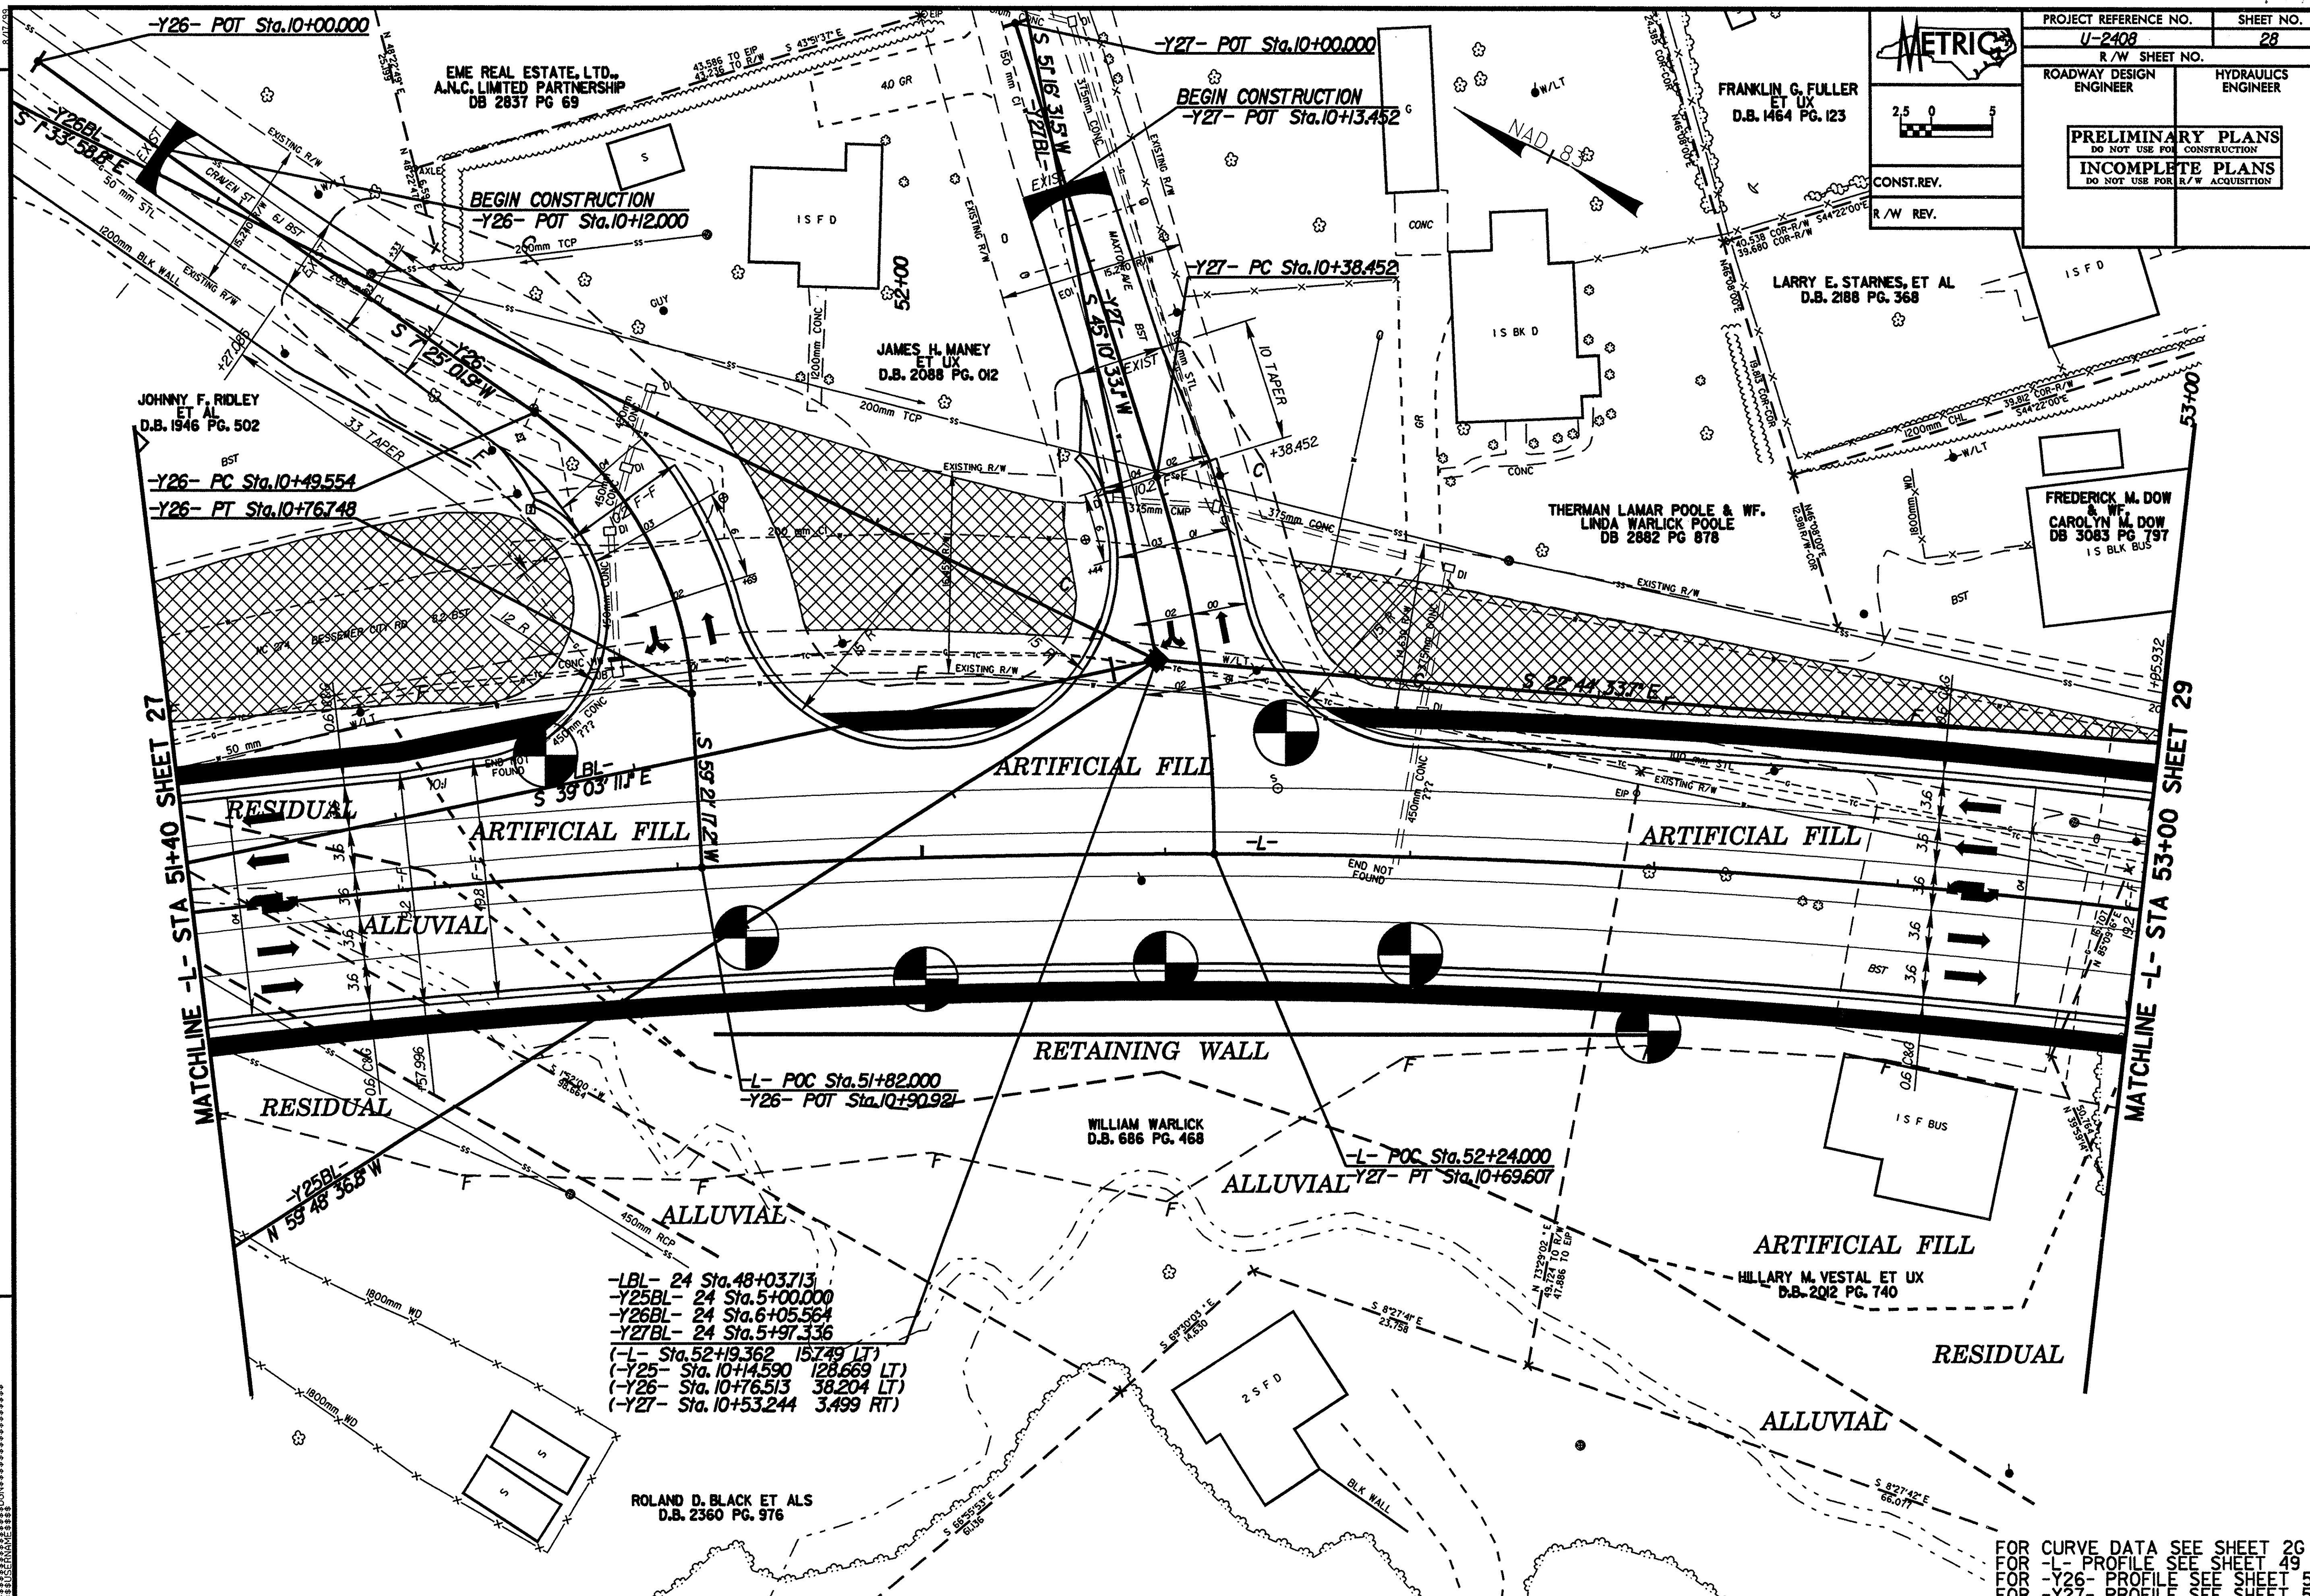

METRIC
PROJECT REFERENCE NO. U-2408
SHEET NO. 28
R/W SHEET NO.
ROADWAY DESIGN ENGINEER
HYDRAULICS ENGINEER
PRELIMINARY PLANS DO NOT USE FOR CONSTRUCTION
INCOMPLETE PLANS DO NOT USE FOR R/W ACQUISITION
CONST.REV.
R/W REV.
NAD 83
-Y26- POT Sta.10+00.000
EME REAL ESTATE, LTD., A.N.C. LIMITED PARTNERSHIP DB 2837 PG 69
BEGIN CONSTRUCTION -Y26- POT Sta.10+12.000
-Y27- POT Sta.10+00.000
BEGIN CONSTRUCTION -Y27- POT Sta.10+13.452
-Y27- PC Sta.10+38.452
FRANKLIN G. FULLER ET UX D.B. 1464 PG. 123
LARRY E. STARNES, ET AL D.B. 2188 PG. 368
JAMES H. MANEY ET UX D.B. 2088 PG. 012
JOHNNY F. RIDLEY ET AL D.B. 1946 PG. 502
-Y26- PC Sta.10+49.554
-Y26- PT Sta.10+76.748
THERMAN LAMAR POOLE & WF. LINDA WARLICK POOLE DB 2882 PG 878
FREDERICK M. DOW & WF. CAROLYN M. DOW DB 3083 PG 797
NC 274 BESSEMER CITY RD
CRAVEN ST
MAXTON AVE
ARTIFICIAL FILL
RESIDUAL
ALLUVIAL
RETAINING WALL
MATCHLINE -L- STA 51+40 SHEET 27
MATCHLINE -L- STA 53+00 SHEET 29
-L- POC Sta.51+82.000
-Y26- POT Sta.10+90.921
-L- POC Sta.52+24.000
-Y27- PT Sta.10+69.607
WILLIAM WARLICK D.B. 686 PG. 468
HILLARY M. VESTAL ET UX D.B. 2012 PG. 740
ROLAND D. BLACK ET ALS D.B. 2360 PG. 976
-LBL- 24 Sta.48+03.713
-Y25BL- 24 Sta.5+00.000
-Y26BL- 24 Sta.6+05.564
-Y27BL- 24 Sta.5+97.336
(-L- Sta.52+19.362 15.749 LT)
(-Y25- Sta.10+14.590 128.669 LT)
(-Y26- Sta.10+76.513 38.204 LT)
(-Y27- Sta.10+53.244 3.499 RT)
-Y25BL- N 59°48' 36.8" W
FOR CURVE DATA SEE SHEET 2G
FOR -L- PROFILE SEE SHEET 49
FOR -Y26- PROFILE SEE SHEET 57
FOR -Y27- PROFILE SEE SHEET 58
REVISIONS