12/22/98

0 2.5 5	METRIC	PROJECT REFERENCE NO.	SHEET NO.
		U-2408	X-16

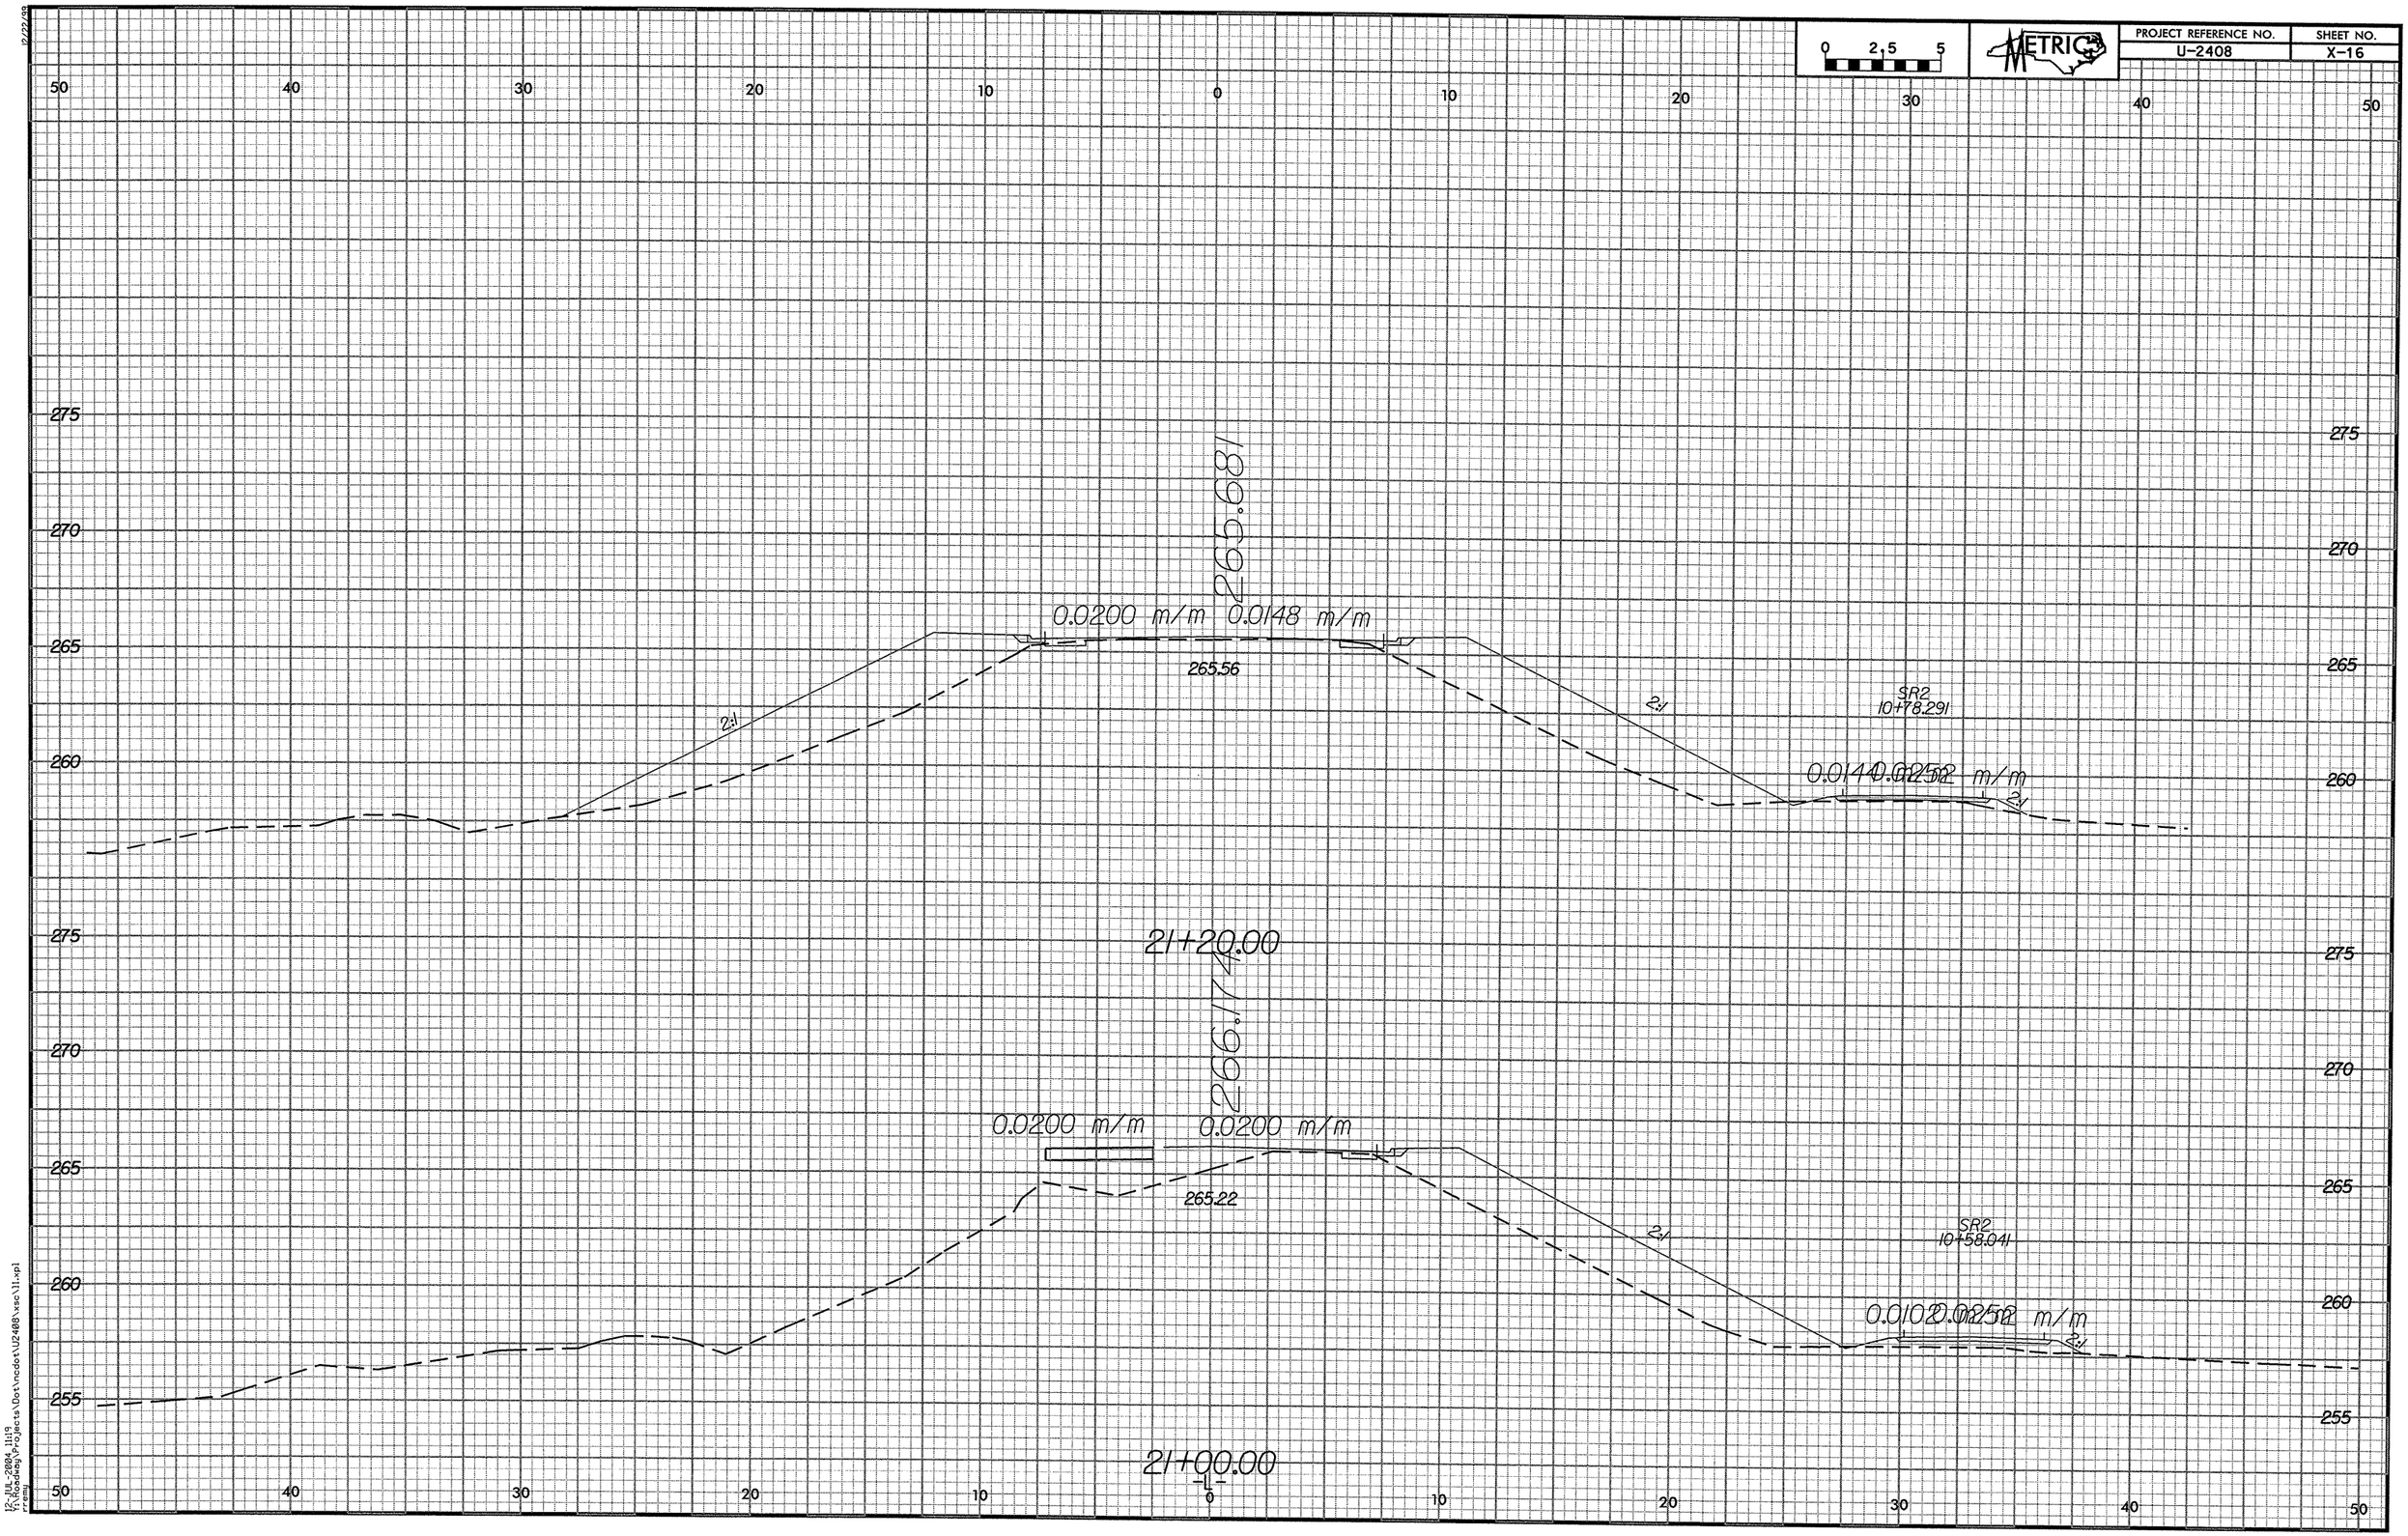

12-JUL-2004 11:19
r:\roadeg\Projects\Dot\ncdot\U2408\xsec11.xpl
rmoore