STATE PROJECT NO.	COUNTY	BRIDGE NO.	SHEET NO.	TOTAL SHEETS
8.2301501	HALIFAX	77	6	16
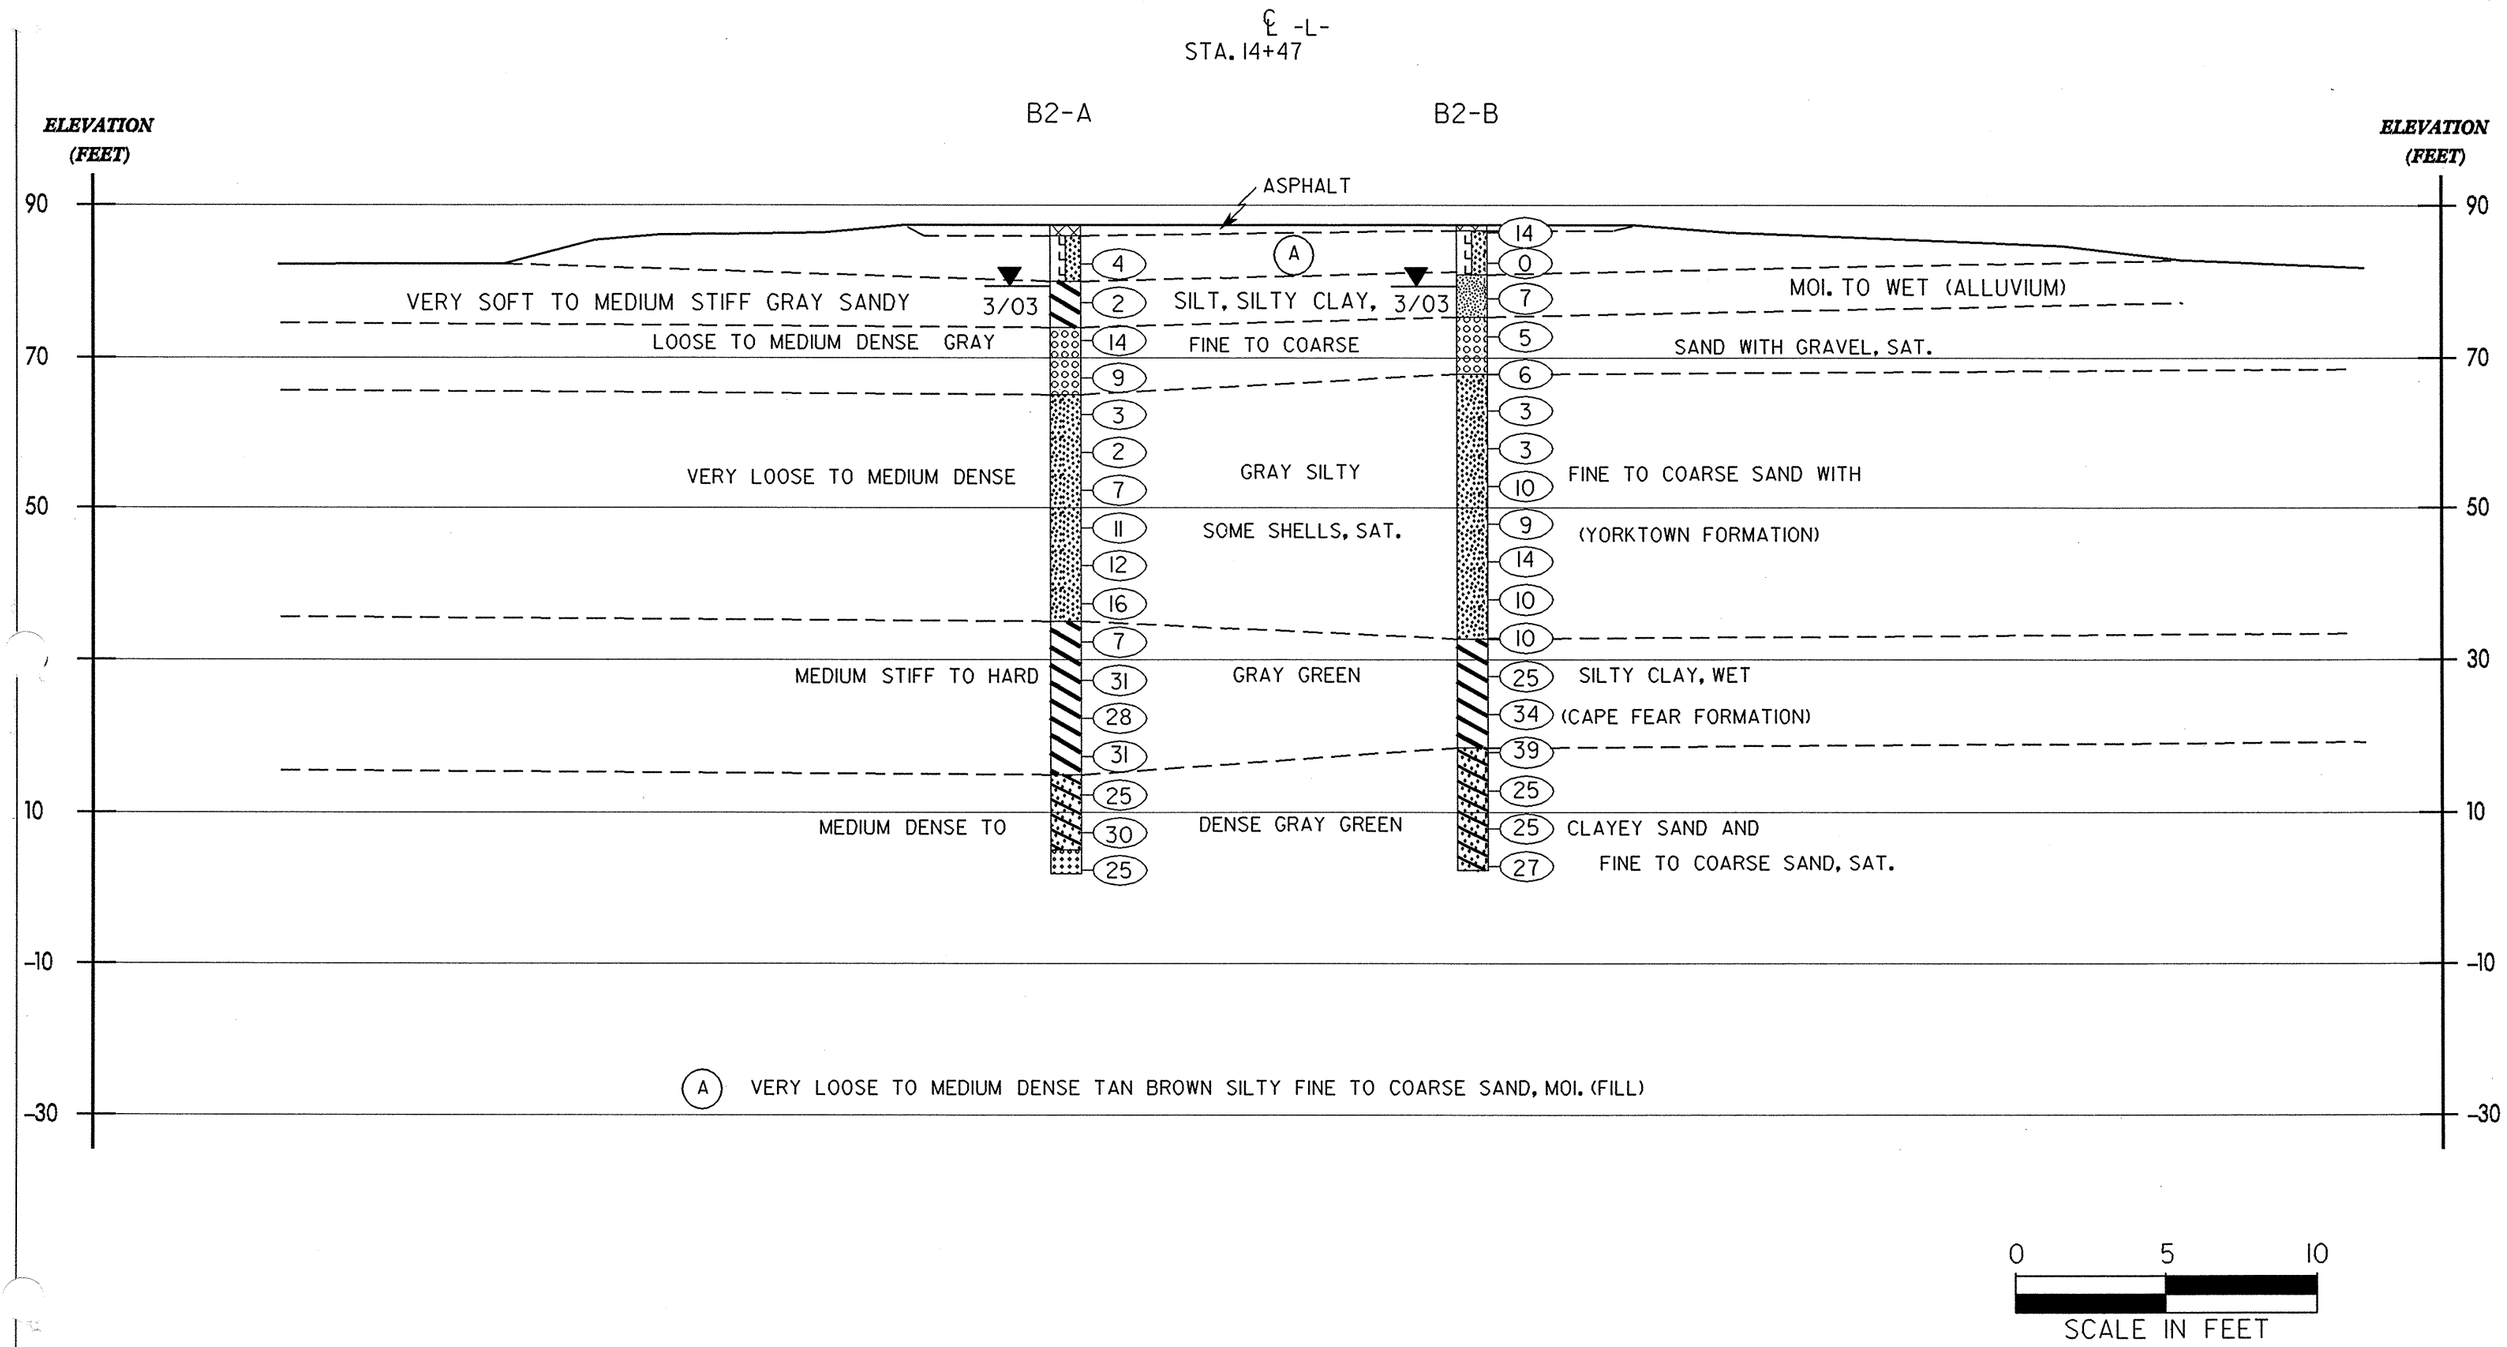
CROSS SECTION THROUGH BORINGS AT BENT 2