w:\squadj\b4134\tbarbour\Microstation\mparsons\Microstation\B-4134 addavenport

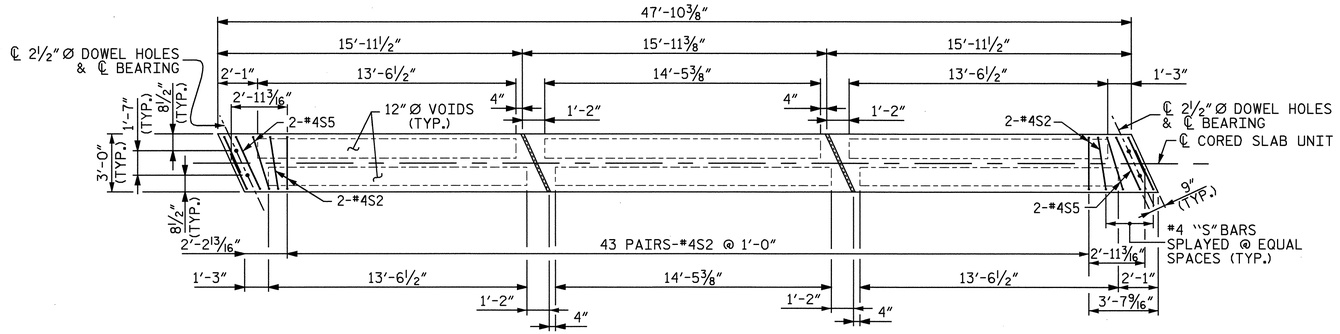

PLAN OF INTERIOR CORED SLAB UNIT

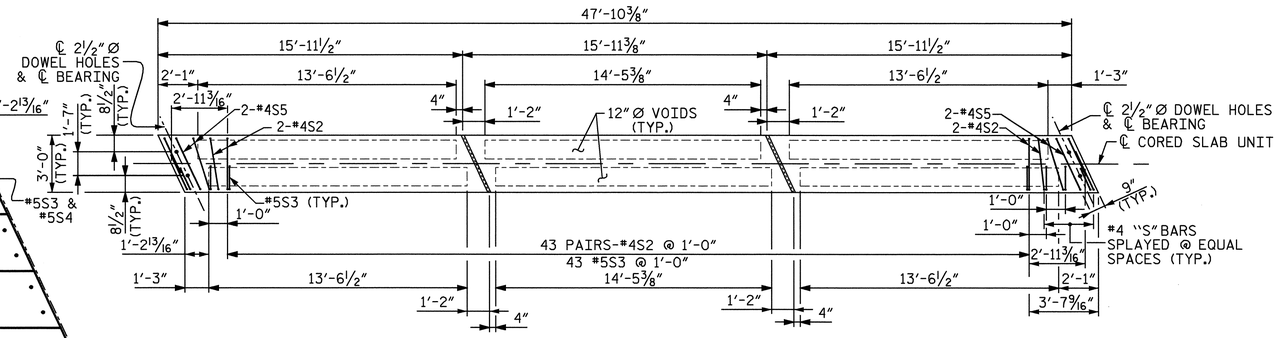

PLAN OF EXTERIOR CORED SLAB UNIT

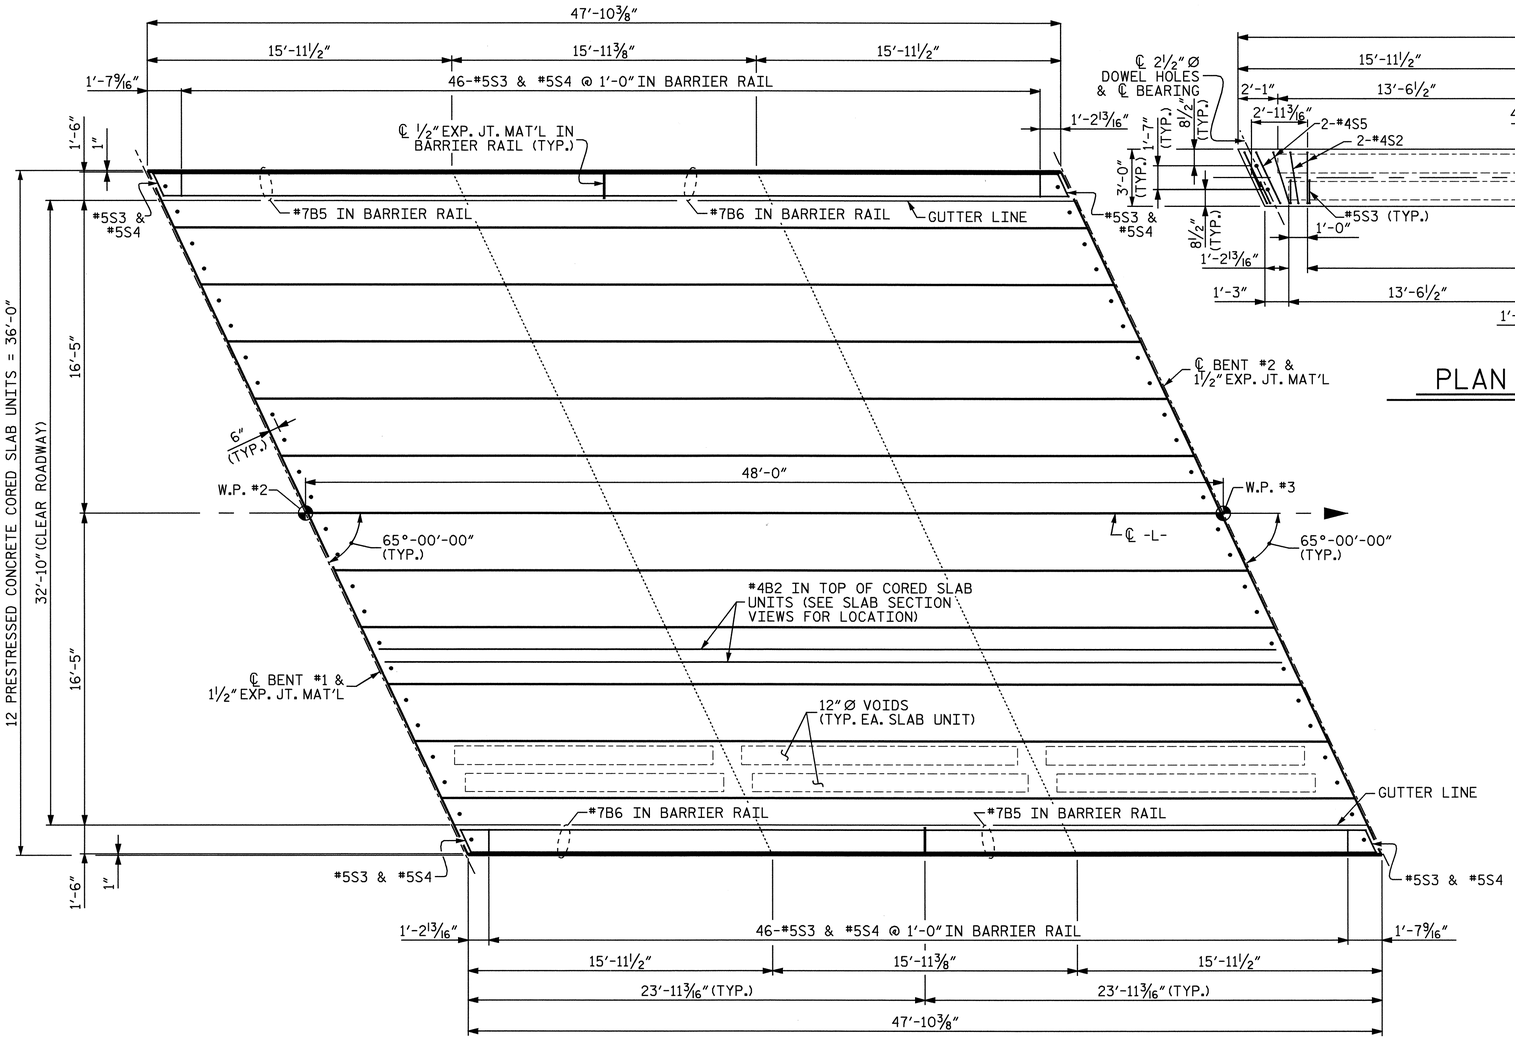

PLAN OF SPAN B

DRAWN BY : M. M. PARSONS/DAD DATE : 10/29/02
CHECKED BY : H. T. BARBOUR DATE : 1/23/03

PROJECT NO. B-4134
HALIFAX COUNTY
STATION: 14+23.00 -L-

SHEET 3 OF 5

STATE OF NORTH CAROLINA
DEPARTMENT OF TRANSPORTATION
RALEIGH
SUPERSTRUCTURE

PLAN OF SPAN B

NORTH CAROLINA PROFESSIONAL SEAL 10730 ENGINEER D. ANDRE DAVENPORT
5-20-03

REVISIONS						SHEET NO.
NO.	BY:	DATE:	NO.	BY:	DATE:	S-6
1			3			TOTAL SHEETS
2			4			23