PROJECT REFERENCE NO.	SHEET NO.
B-3475	U0-1

UTILITIES BY OTHERS

NOTE:
ALL PROPOSED UTILITY WORK SHOWN ON THIS SHEET WILL BE DONE BY OTHERS

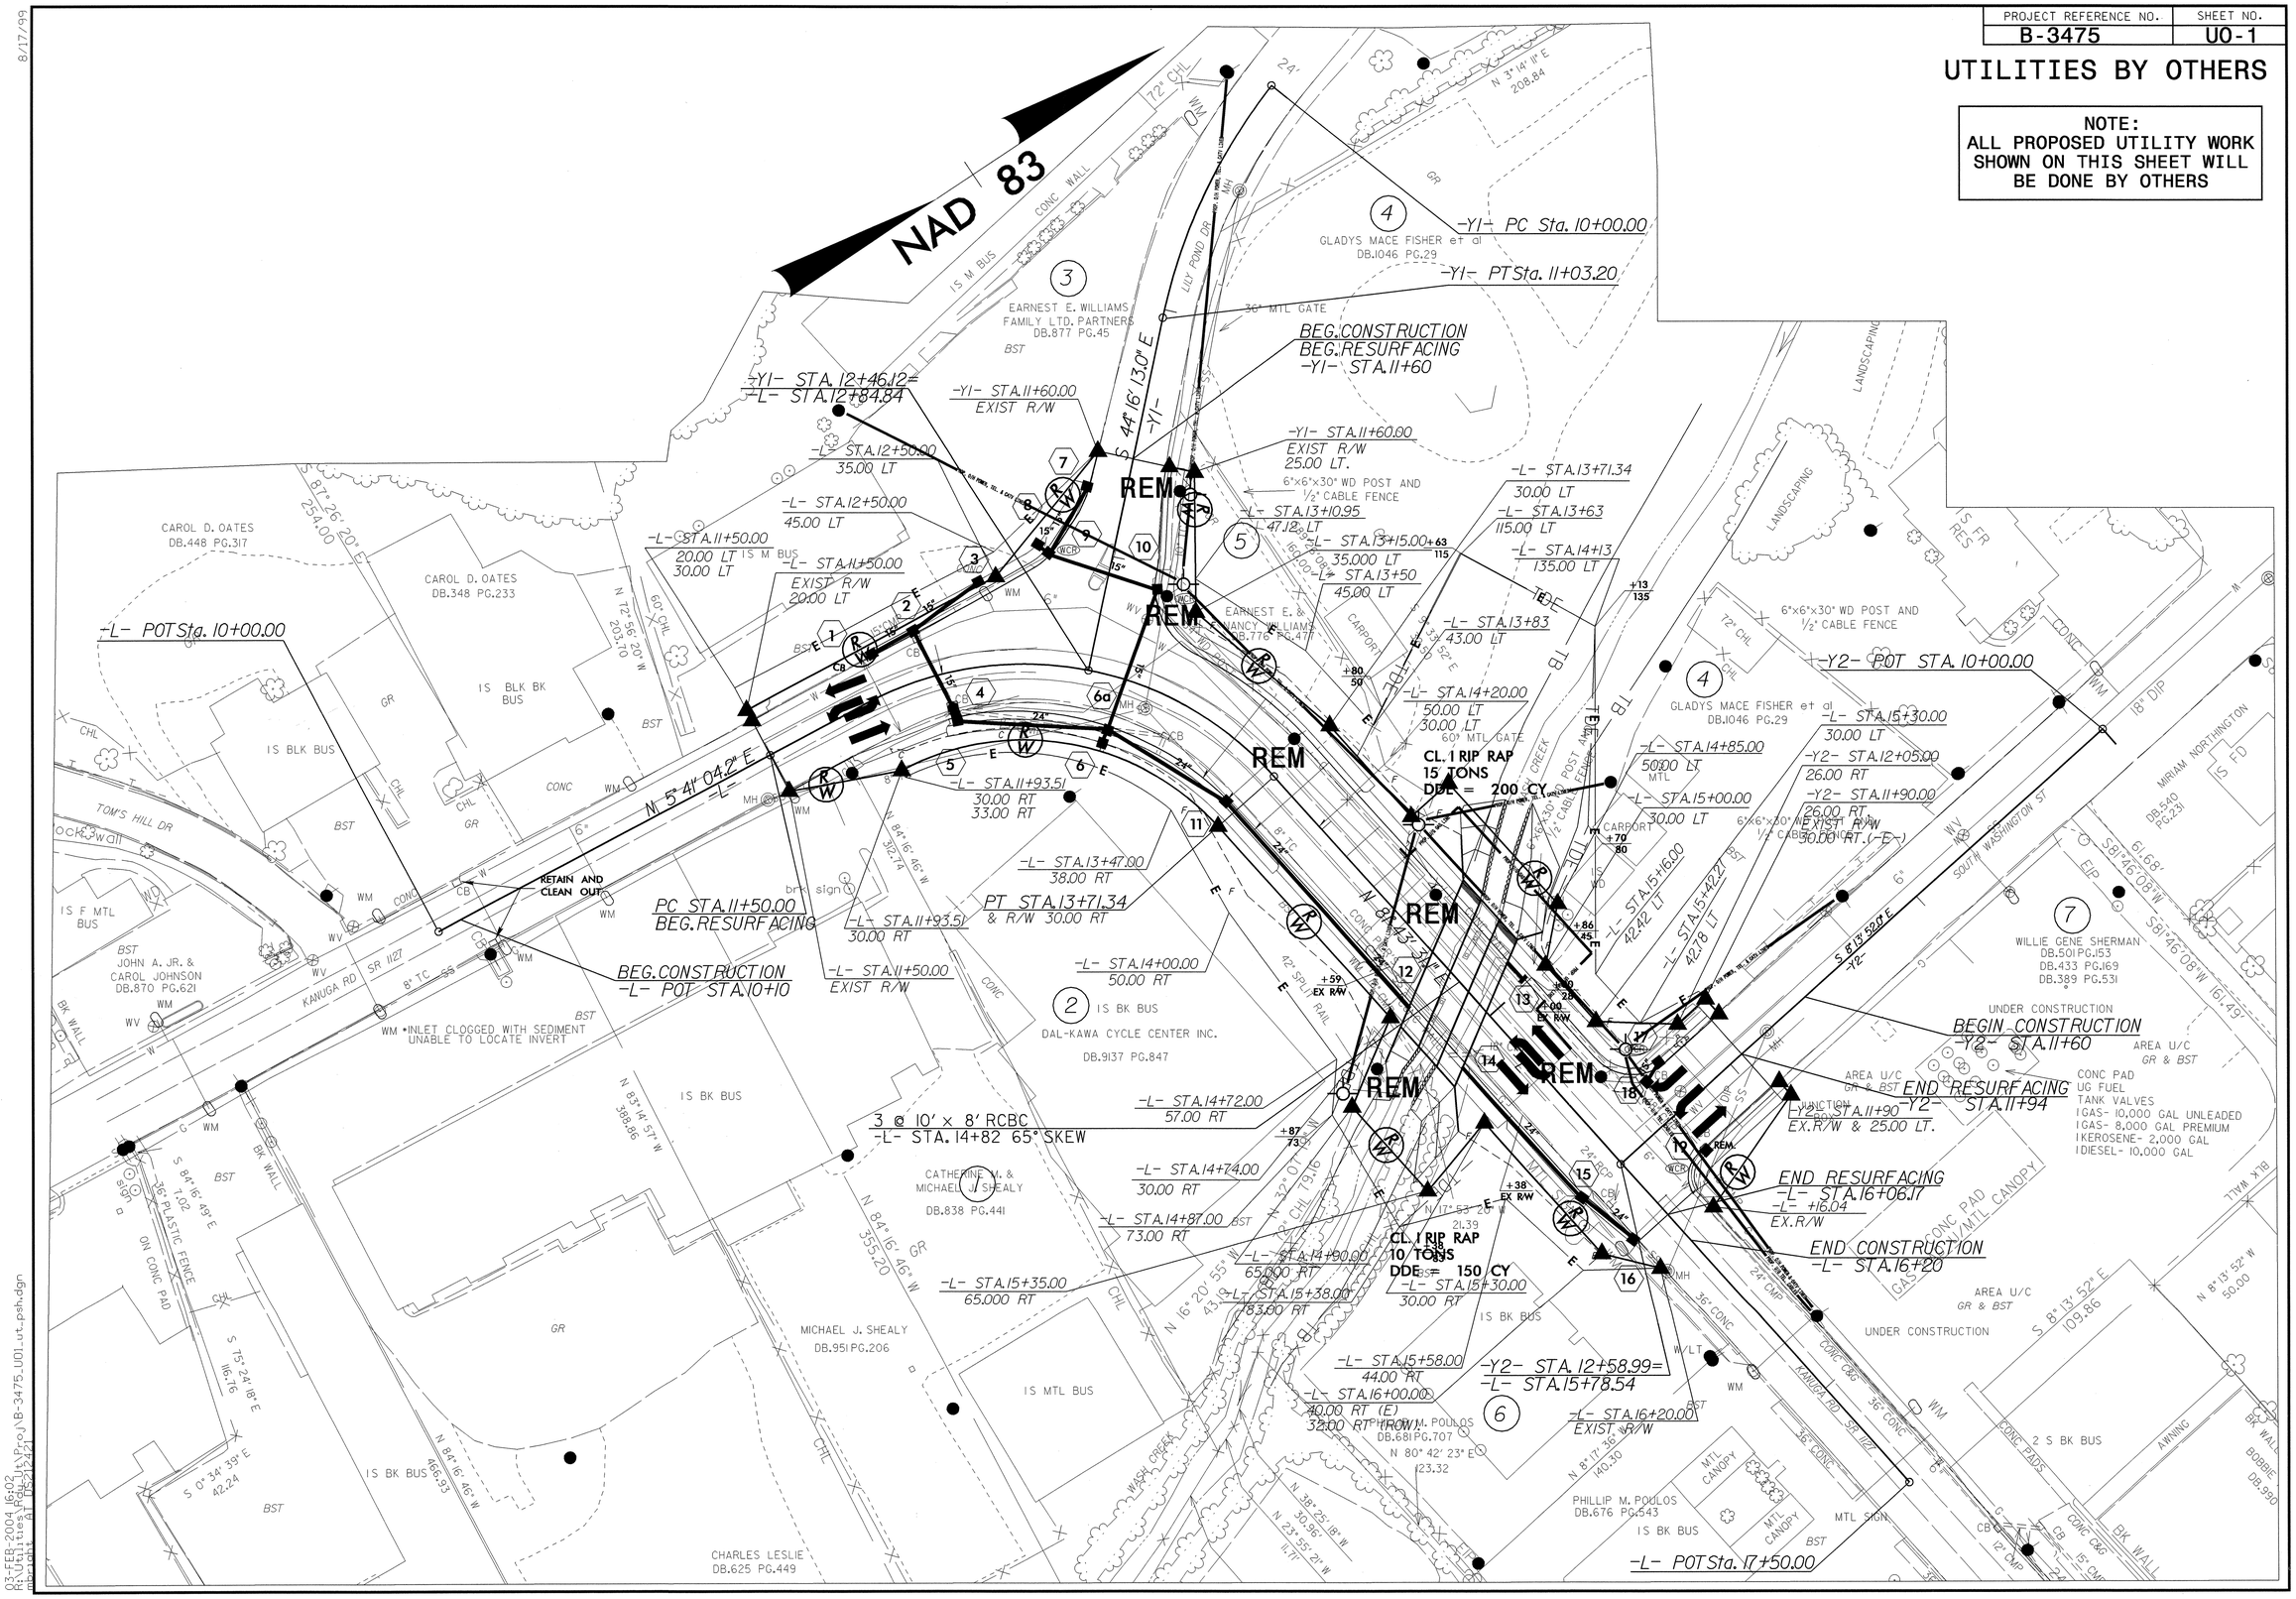

03-FEB-2004 16:02
R:\Utilities\Plans\Proj\B-3475_U01ut_psh.dgn
pscoggins AT DOT\1121