STATE PROJECT NO.	SHEET NO.	TOTAL SHEETS
33212.1.1 (B-3667)	5	17
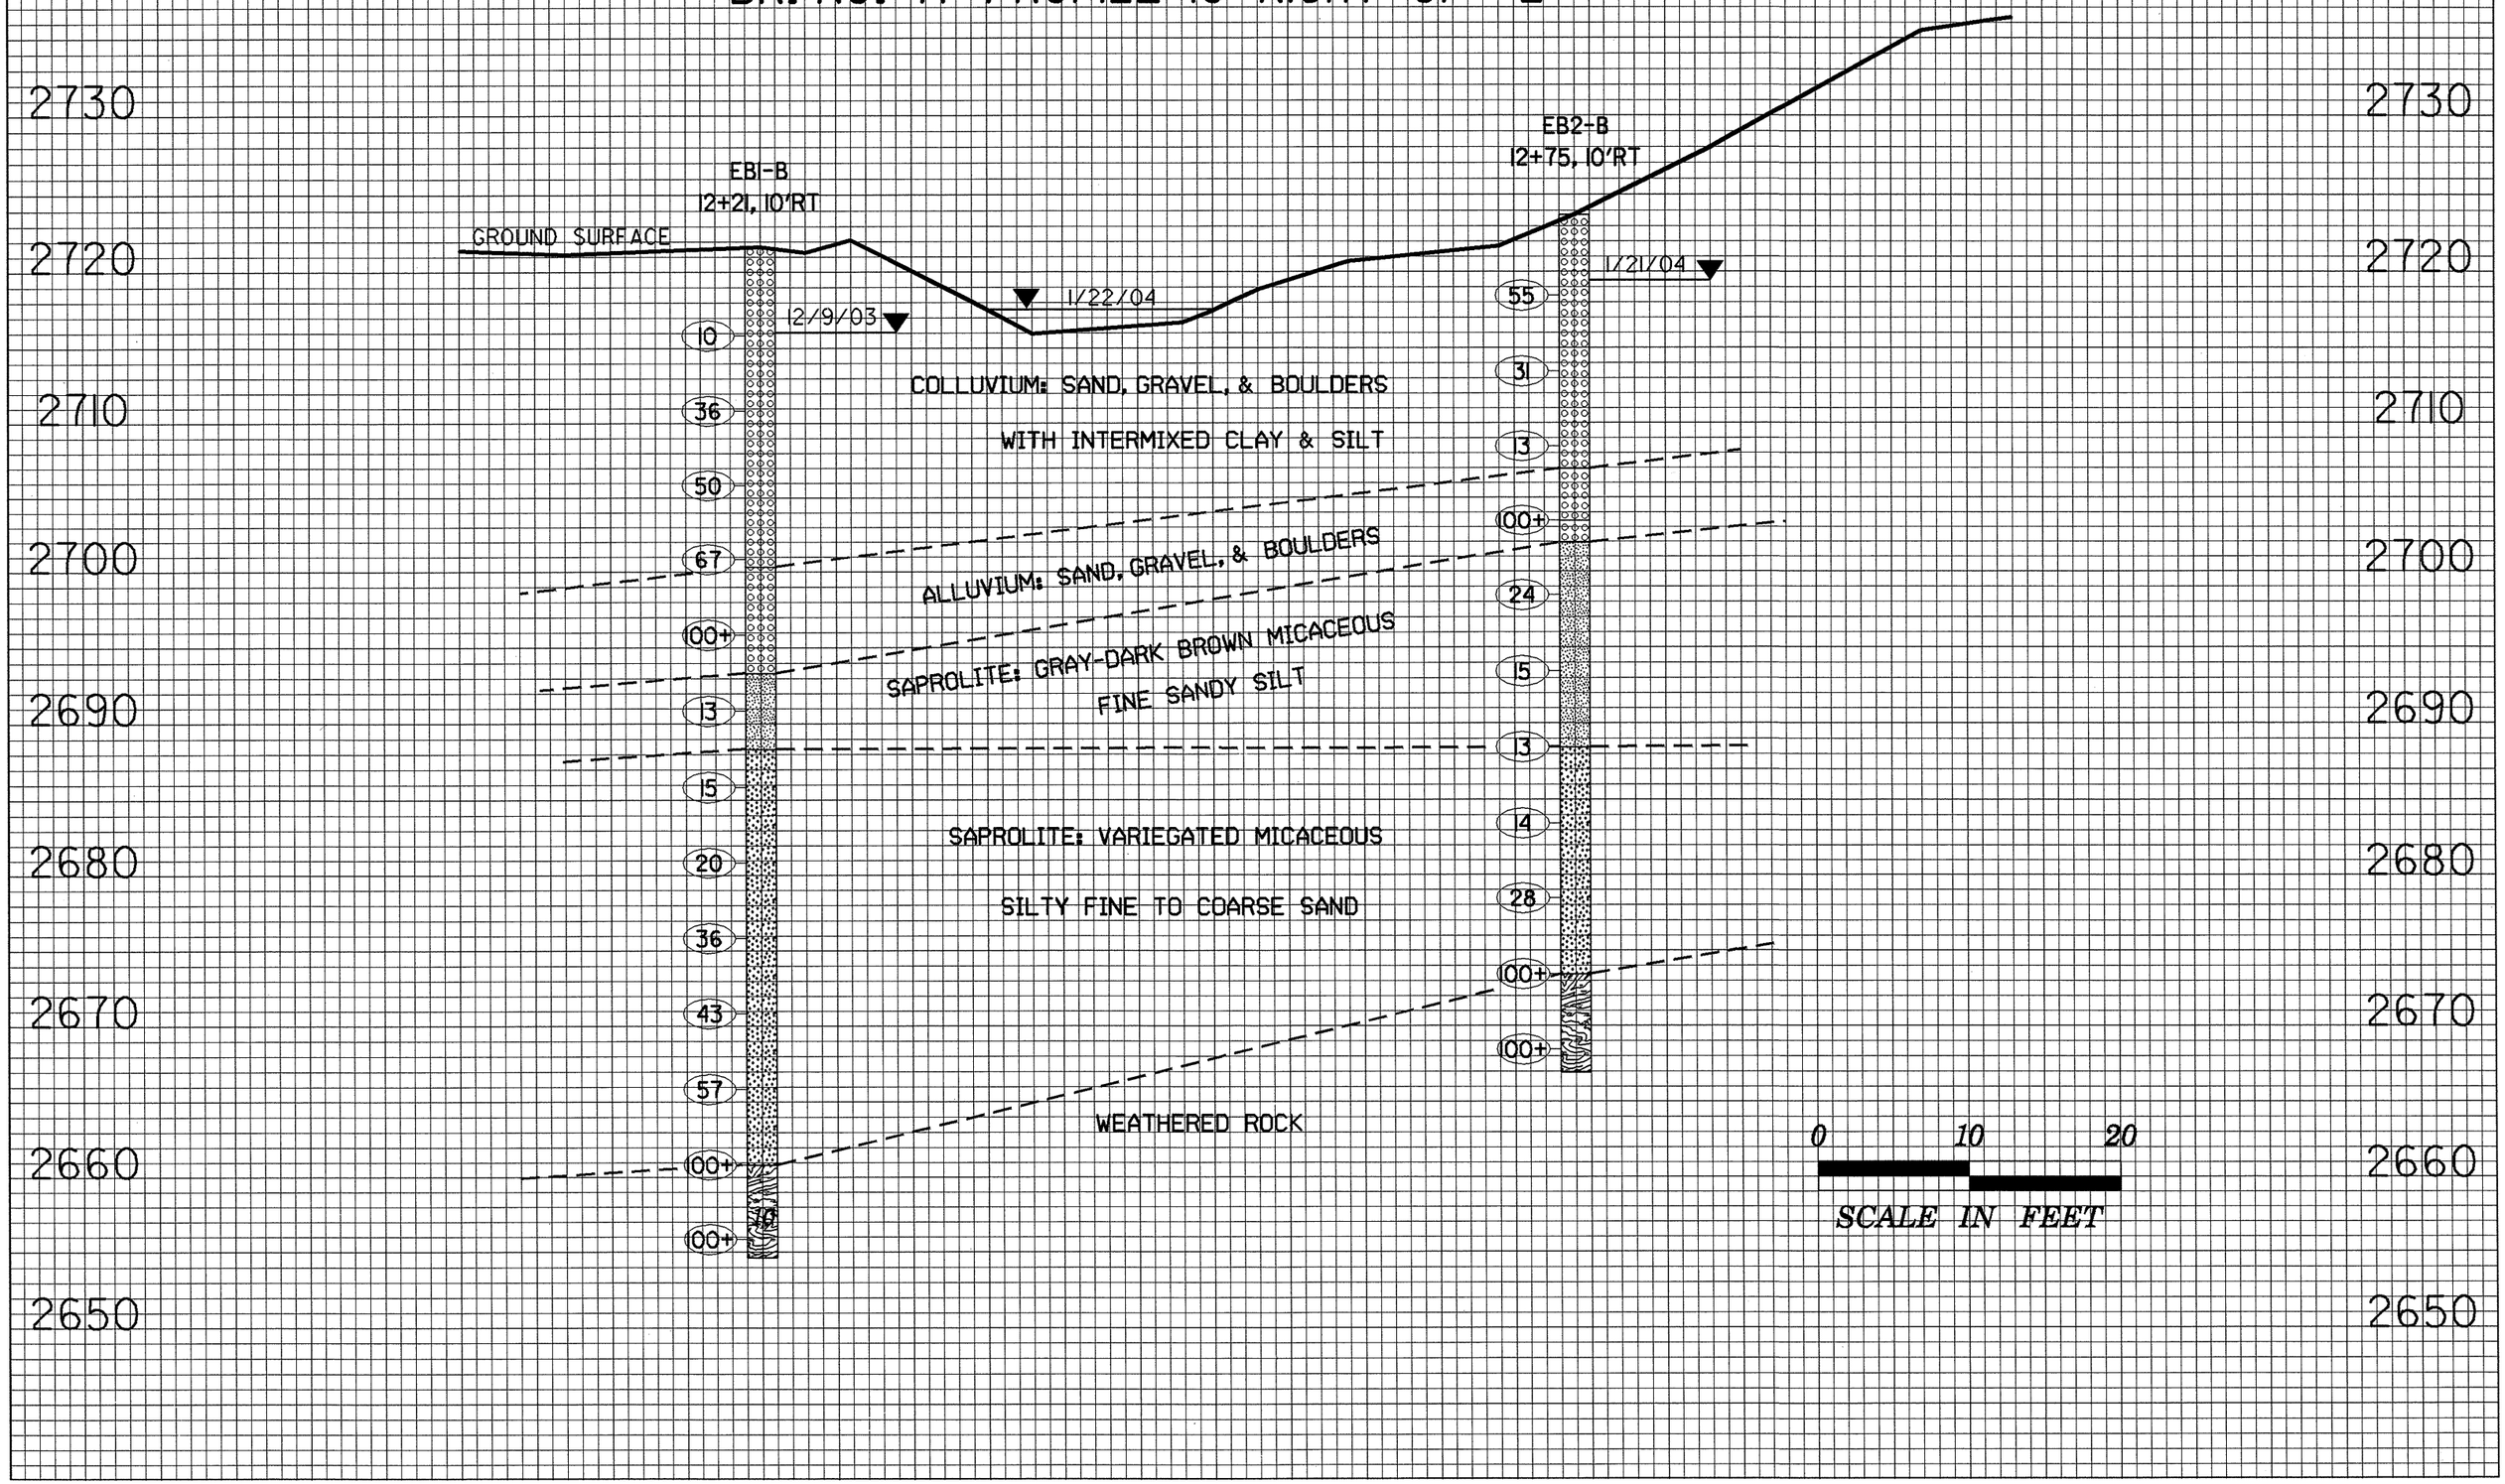
BR. NO. 47 PROFILE 10' RIGHT OF -L-