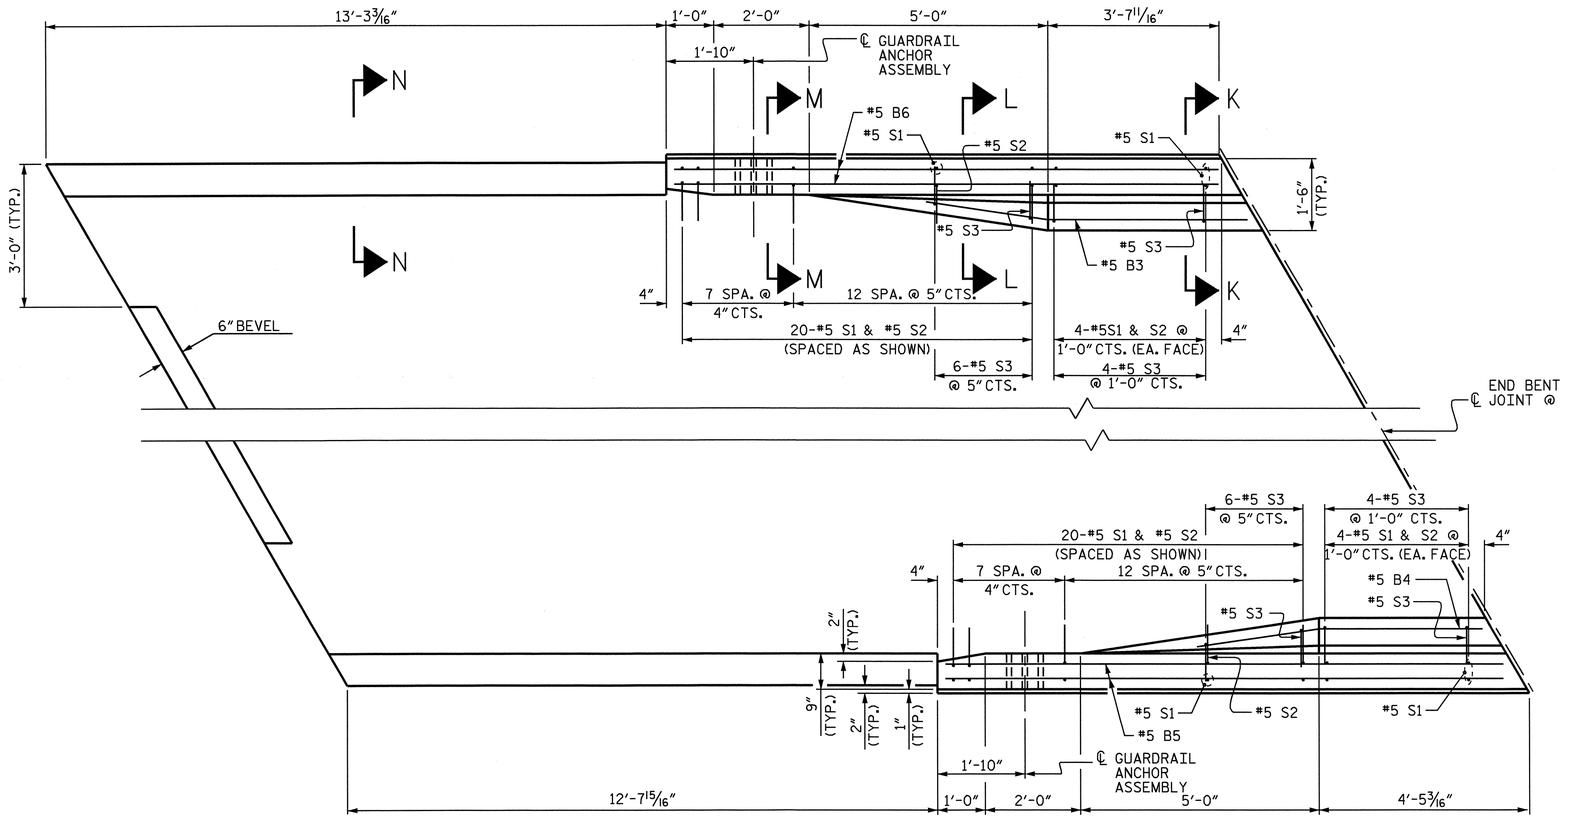

PLAN

BEGIN APPROACH SLAB SHOWN, END APPROACH SLAB SIMILAR

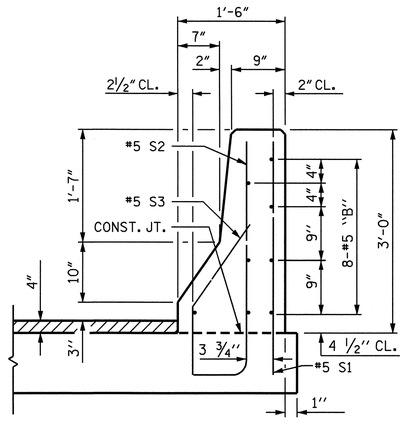

SECTION K-K

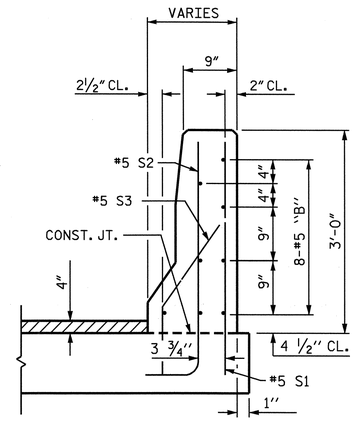

SECTION L-L

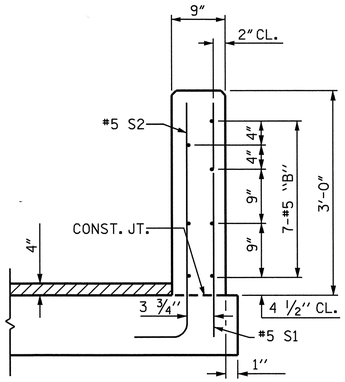

SECTION M-M

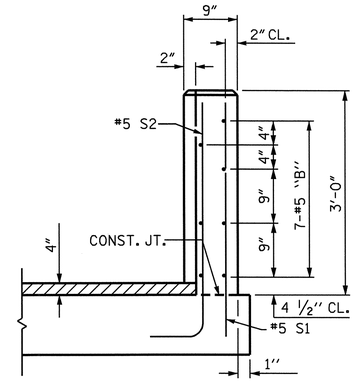

END VIEW

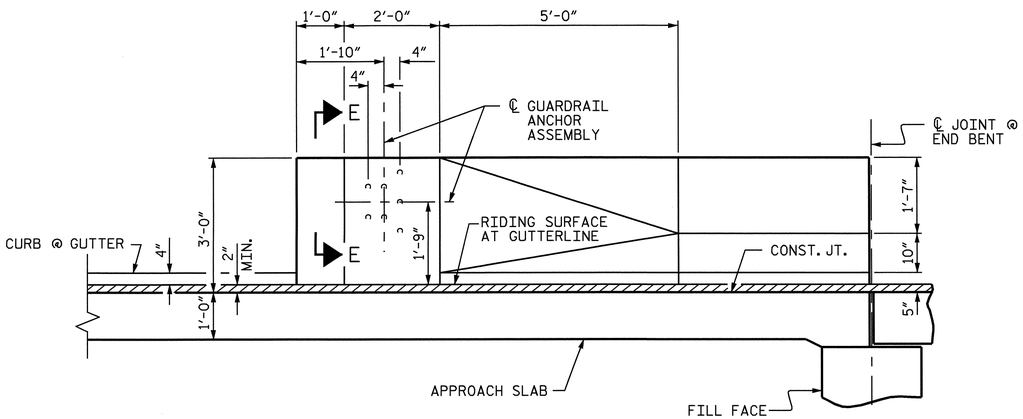

ELEVATION

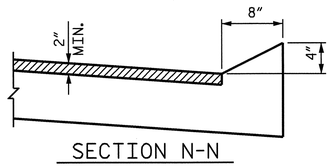

SECTION N-N

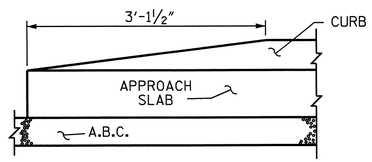

END OF CURB WITHOUT SHOULDER BERM GUTTER

(OMIT TAPER WHEN SHOULDER BERM GUTTER IS NOT REQUIRED)

NORTH CAROLINA PROFESSIONAL SEAL 22005 ENGINEER KEITH PASCHAL
9/11/04

PROJECT NO. B-3667
JACKSON COUNTY
STATION: 15+60.00 -L-

SHEET 2 OF 3

STATE OF NORTH CAROLINA
DEPARTMENT OF TRANSPORTATION
RALEIGH
STANDARD

BRIDGE APPROACH SLAB DETAILS FOR PRESTRESSED CONCRETE CORED SLAB WITH BARRIER RAIL

REVISIONS						SHEET NO.
NO.	BY:	DATE:	NO.	BY:	DATE:	S-36
1			3			TOTAL SHEETS
2			4			37

STD. NO. BAS9

STR. #2

ASSEMBLED BY : E. G. ALLEN	DATE : 8-11-04	
CHECKED BY : A. L. MEADOWS	DATE : 8-16-04	
DRAWN BY : LES 8/01	REV. 5/7/03R RWW/JTE	
CHECKED BY : RDR 8/01		

w:\squadp\b3667\str2\gallen\Microstation\B3667_sd_AS_02.dgn
kmccauley