PROJECT REFERENCE NO.	SHEET NO.
R-2417BB	EC-14/CONST J4
R/W SHEET NO.	
ROADWAY DESIGN ENGINEER	HYDRAULICS ENGINEER

NOTE:
PLACE TEMPORARY ROCK SEDIMENT DAMS TYPE– B AND TEMPORARY ROCK SILT CHECKS TYPE–A AT DRAINAGE OUTLETS.

CLEARING AND GRUBBING EROSION CONTROL FOR CONSTRUCTION SHEET 14

NAD 83

-Y3-
PI Sta 50+76.15
Δ = 8° 26' 37.4" (LT)
D = 1° 59' 59.5"
L = 422.22'
T = 211.49'
R = 2,865.00'
e = 0.04

PI Sta 57+28.33
Δ = 17° 06' 24.8" (LT)
D = 5° 05' 34.6"
L = 335.89'
T = 169.21'
R = 1,125.00'

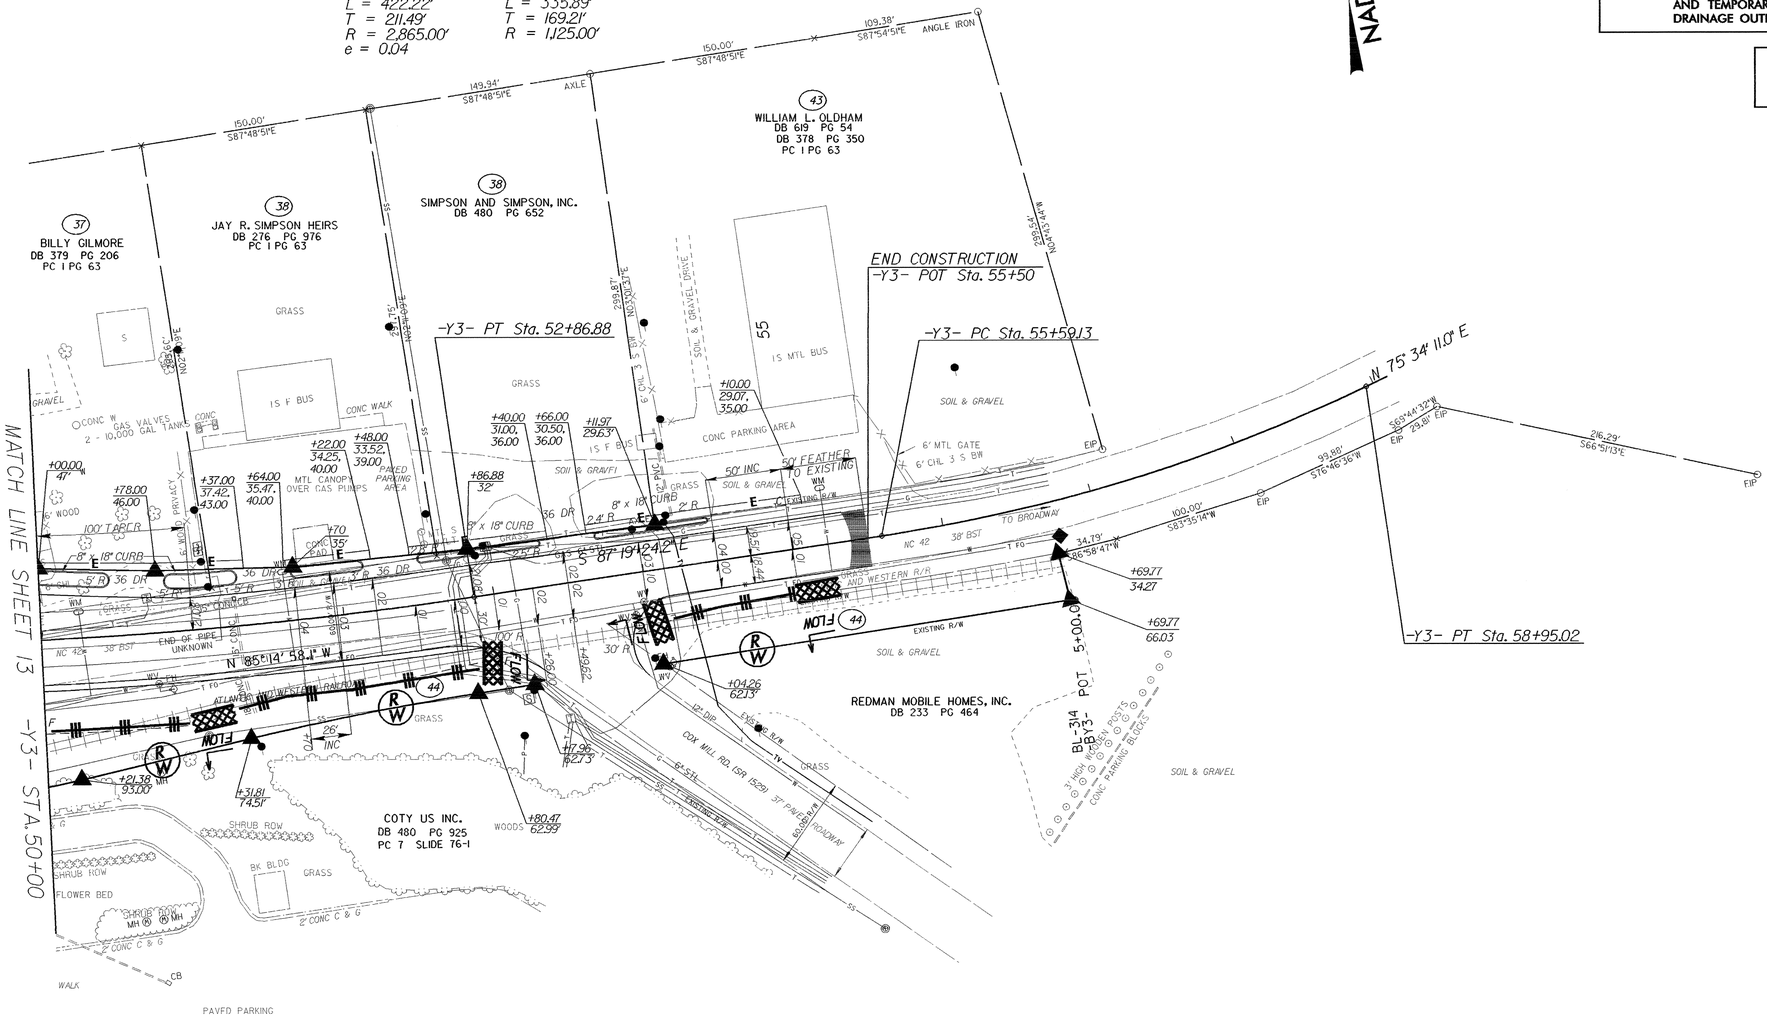

SEE SHEET 25 FOR -Y3- PROFILE