PROJ. REFERENCE NO.	SHEET NO.
R-2417BB	PM-7

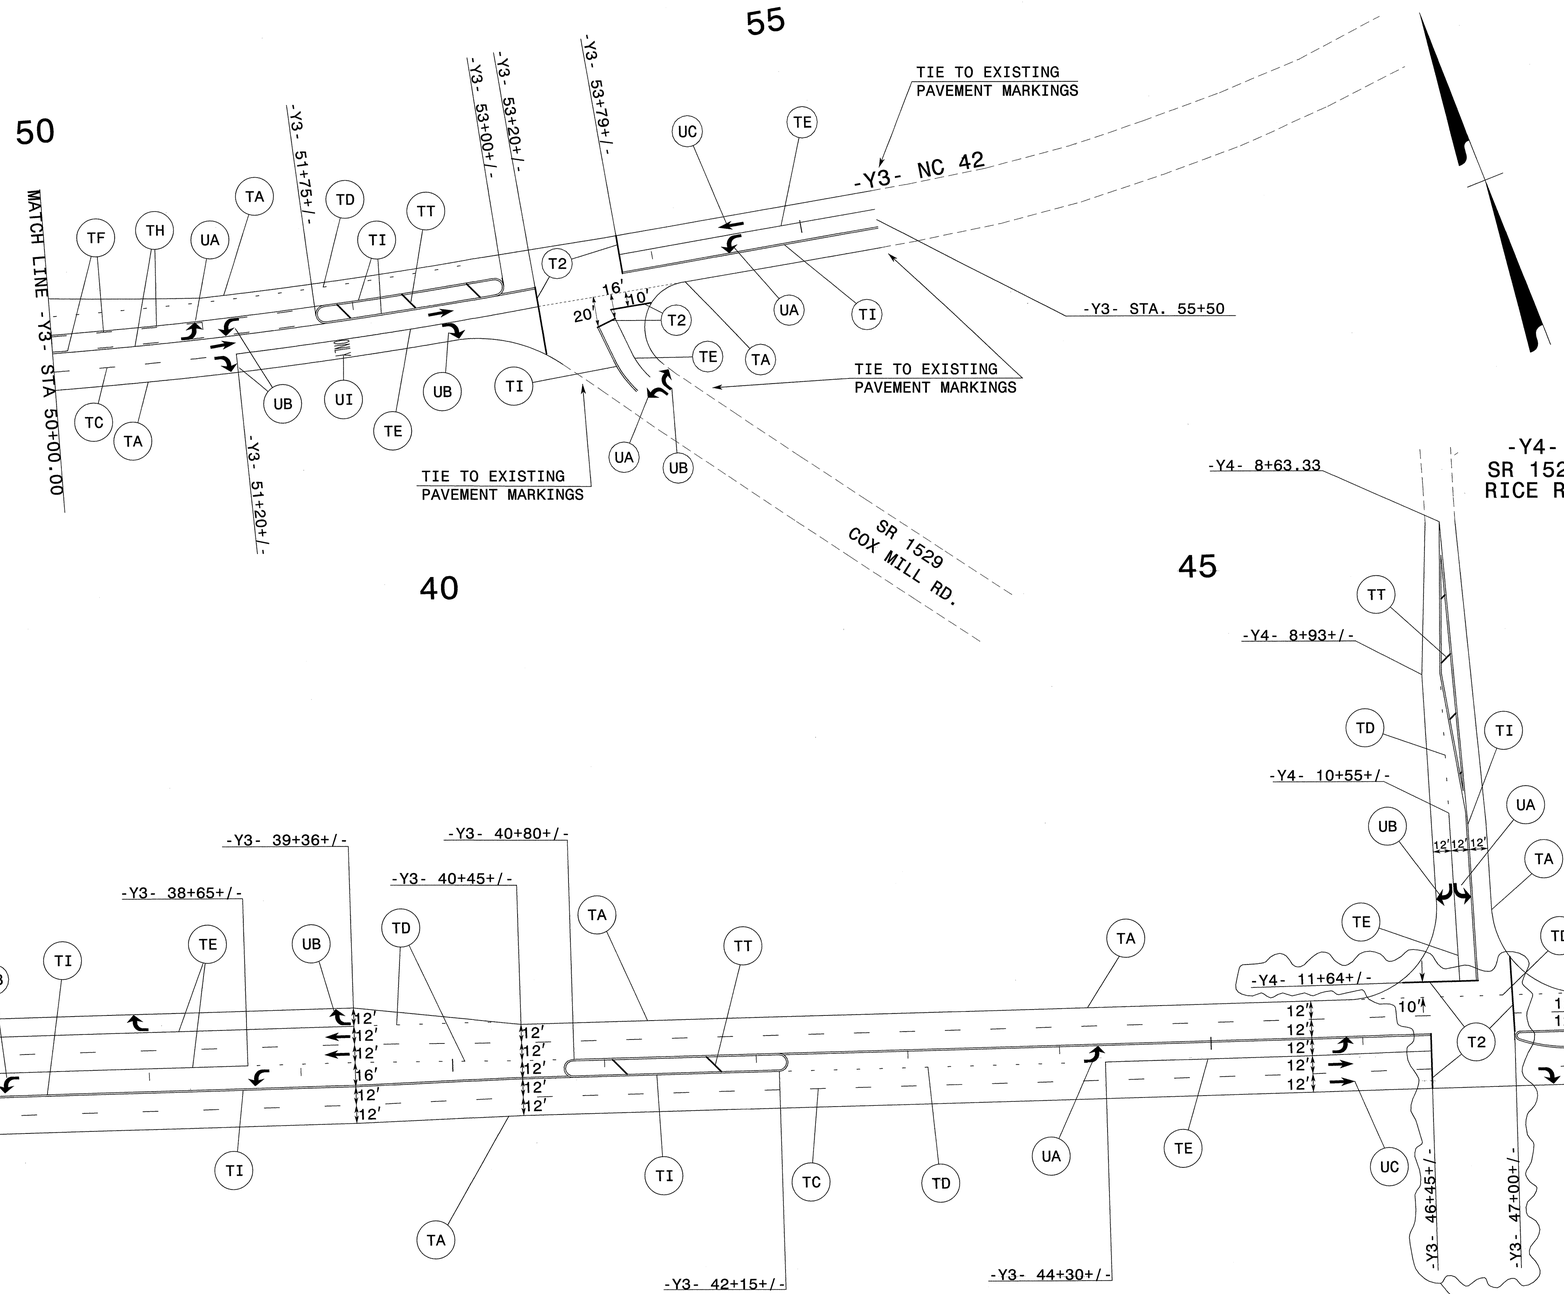

WETHERILL ENGINEERING
559 Jones Franklin Rd. Suite 164
Raleigh, N.C. 27606
Bus: 919 851 8077
Fax: 919 851 8107
TRANSPORTATION PLANNING/DESIGN - BRIDGE/STRUCTURE DESIGN
CIVIL/SITE DESIGN - GIS/GPS - CONSTRUCTION OBSERVATION

APPROVED: Bob A. May DATE: 7.23.04

SEAL

NORTH CAROLINA PROFESSIONAL SEAL 21116 ENGINEER BOB A. MAY

FINAL PAVEMENT MARKING PLAN

SCALE:	NONE
DATE:	
DWG. BY:	
DESIGN BY:	
REVIEWED BY:	

DIVISION OF HIGHWAYS - TRAFFIC ENGINEERING BRANCH - TRAFFIC CONTROL

REVISIONS

CADD FILE

23-JUL-2004 08:31
R:\Traffic\TrafficControl\TCP\R-2417BB_tcp_pm7.dgn
BMay AT WETHERILL 60B